



PLANUTSNITT TILBYGG
M 1:50




SNITT TILBYGG Copy 1
1 : 50

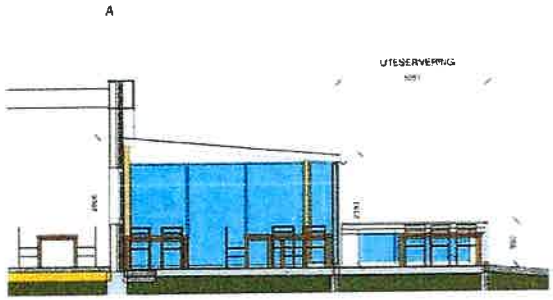

3D View 4 Copy 1

BYGGEMELDINGSTEGNING

ING STEINAR JOHANSEN
RÅDG ING BYGGETEKNIKK
POSTBOKS 98 8401 SORTLAND
TELEFON 76123700
TELEFAX 76123701
MOBIL: 91670712
MAIL post@ingsj.no

Consultant
Address
Address
Phone
Fax
e-mail

Consultant
Address
Address
Phone
Fax
e-mail

Consultant
Address
Address
Phone
Fax
e-mail

Consultant
Address
Address
Phone
Fax
e-mail

| No. | Description | Date |
|---|---|---|

JOBØ INVEST AS

YX-SIGERFJORD


PLANUTSNITT TILBYGG

| | |
|---|---|
| Project number | 804 |
| Date | 31.10.2016 |
| Drawn by | S.J |
| Checked by | S.J |

A104

Scale 1 : 50

31.10.2016 16:58:31

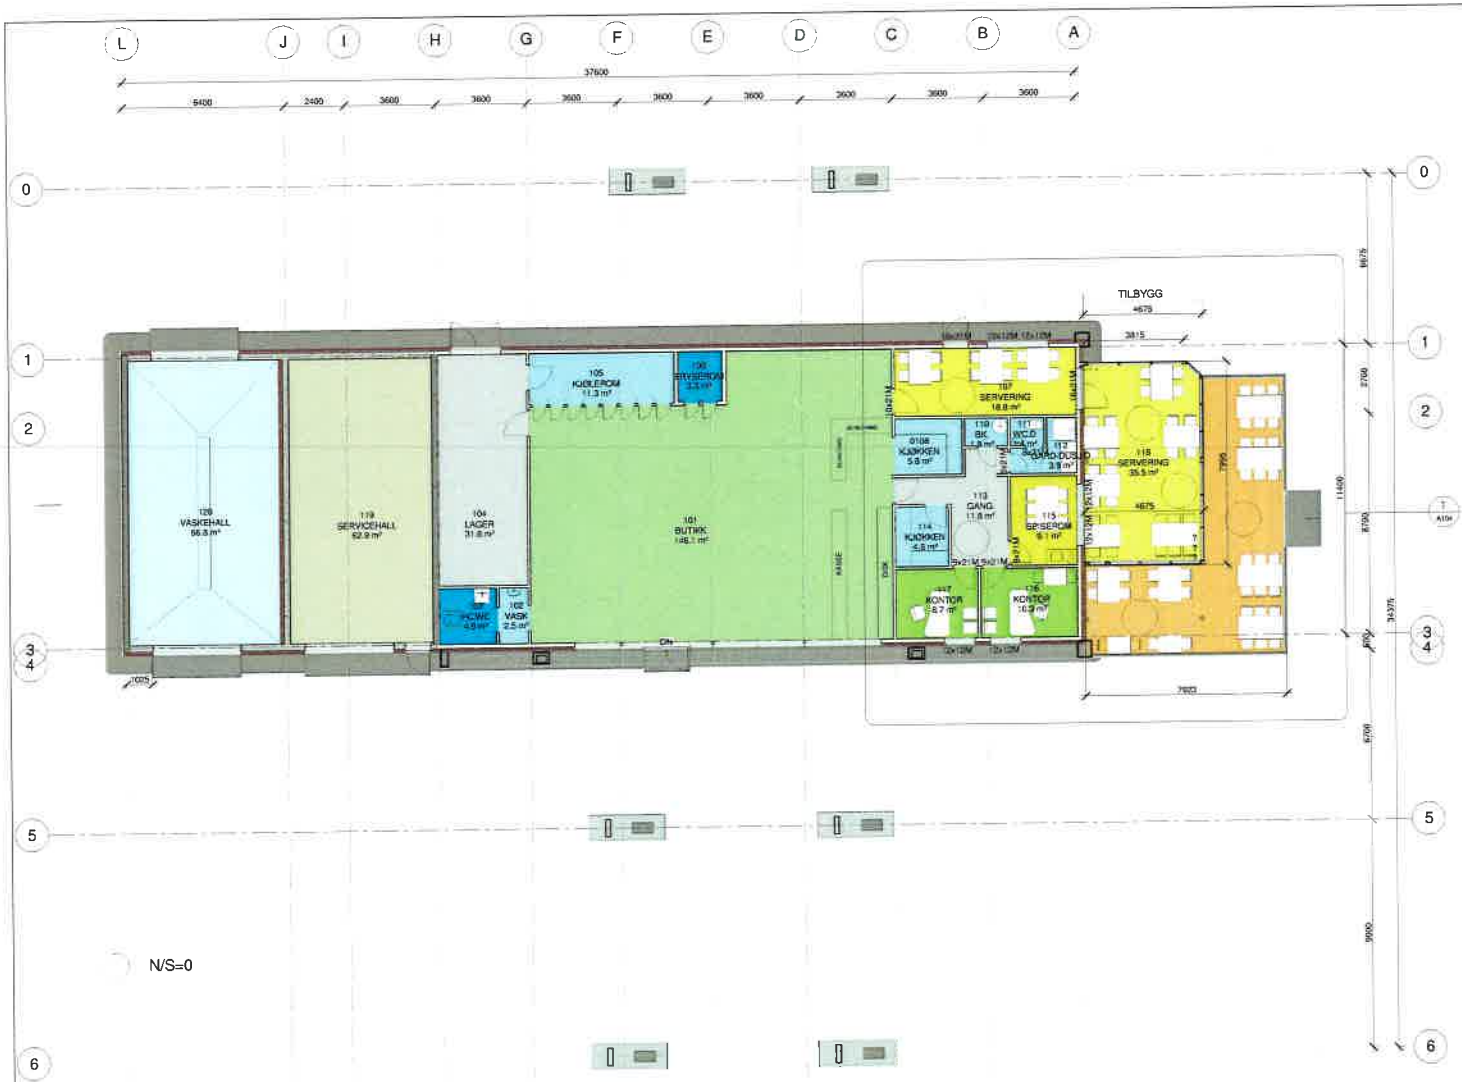


PLAN 1. ETASJE MTILBYGG
M 1:100

| Rom Liste | | | | |
|---|---|---|---|---|
| TILBYGG | Rom Nummer | Rom Navn | Areal | Omkrets |
| 0 | | | | |
| 0 | 101 | BUTIKK | 146.1 m² | 51.6 m |
| 0 | 102 | VASK | 3.5 m² | 6.7 m |
| 0 | 103 | HC WC | 4.9 m² | 8.8 m |
| 0 | 104 | LAGER | 31.5 m² | 25.1 m |
| 0 | 105 | KJØLEROM | 11.3 m² | 15.4 m |
| 0 | 106 | FRYSEROM | 3.3 m² | 7.3 m |
| 0 | 107 | SERVERING | 18.8 m² | 19.6 m |
| 0 | 0108 | KJØKKEN | 5.8 m² | 9.7 m |
| 0 | 110 | BK | 1.8 m² | 5.5 m |
| 0 | 111 | WC D | 1.4 m² | 4.8 m |
| 0 | 112 | GARD-DUSJ-D | 3.9 m² | 9.6 m |
| 0 | 113 | GANG | 11.8 m² | 16.9 m |
| 0 | 114 | KJØKKEN | 4.8 m² | 8.8 m |
| 0 | 115 | SP.SEROM | 9.1 m² | 12.2 m |
| 0 | 116 | KONTOR | 10.3 m² | 13.0 m |
| 0 | 117 | KONTOR | 8.7 m² | 11.9 m |
| 0 | 118 | SERVICEHALL | 62.9 m² | 33.6 m |
| 0 | 120 | VASKEHALL | 66.8 m² | 34.3 m |
| 0: 18 | | | 406 m² | 296.8 m |
| 1 | | | | |
| 1 | 118 | SERVERING | 35.5 m² | 24.3 m |
| 1 | 121 | UTESERVERING | 32.5 m² | 38.1 m |
| 1: 2 | | | 67.9 m² | 62.4 m |
| Grand total: 20 | | | 494 m² | 359.2 m |


**ING STEINAR JOHANSEN**
RÅDG. ING BYGGETEKNIKK
POSTBOKS 38 8401 SORTLAND
TELEFON: 76123700
TELEFAX: 76123701
MOBIL: 91670712
MAIL: post@ingsj.no

Consultant
Address
Address
Phone
Fax
e-mail

Consultant
Address
Address
Phone
Fax
e-mail

Consultant
Address
Address
Phone
Fax
e-mail

Consultant
Address
Address
Phone
Fax
e-mail


| No. | Description | Date |
|---|---|---|

BYGGEMELDINGSTEGNING

JOBØ INVEST AS

YX-SIGERFJORD

PLAN 1. ETG

| | |
|---|---|
| Project number | 804 |
| Date | 31.10.2016 |
| Drawn by | S.JOHANSEN |
| Checked by | S.J |
| | A101 |
| Scale | 1 : 100 |

31.10.2016 17:36:30




UTNYTTELSEGRAD

TOMTEAREAL A = 7934,1 M2

| BEBYGD AREAL (BYA) | BYA |
|---|---|
| EKSIST BYGG, STASJONSBYGNING | 456,0 M2 |
| TILBYGG, STASJONSBYGNING | 48,5 M2 |
| FRITTSTÅENDE BYGNING | 42,5 M2 |
| TAKOVERBYGG- STASJON | 684,0 M2 |
| SUM BEBYGD AREAL | 1231,0 M2 |

UTNYTTELSEGRAD

U = 100 X 1231 / 7934, 1 = 15,5 %

| BRUKS AREAL (BRA) | BRA |
|---|---|
| EKSIST BYGG, STASJONSBYGNING | 418,2 M2 |
| TILBYGG, STASJONSBYGNING | 35,5 M2 |
| FRITTSTÅENDE BYGNING | 0,0 M2 |
| SUM BRUKS AREAL | 418,2 M2 |

N

GNR. 3
BR.NR 309
AREAL = 7934,1 M2

ADR. SIGERFJORDVEIEN 2
SORTLAND KOMMUNE

BYGGEMELDINGSTEGNING

REV. DATO REVIDERT SIGN

PROSJEKT
YX.- SERVICESTASJON
SIGERFJORDVEIEN 2, 8406 SORTLAND

TILTAKSHAVER
JOBØ INVEST AS
SIGERFJORDVEIEN 2, 8406 SORTLAND

SAK TILBYGG- - VINTERHAGE TERRASSE

SITUASJONSPLAN

DATO 31.10.16 | TEGNET AV S.JOHANSEN
GODKJENT AV S.JOHANSEN | SAKSBEHANDLER S.JOHANSEN
MÅLESTOKK 1:500 | FILREF. P-804
TEGNING NR 804 - 10 | REV

ING STEINAR JOHANSEN
RÅDG. ING BYGGETEKNIKK
VESTERÅLSGATA 60 POSTBOKS 38, 8400 SORTLAND