
The drawing shall not be copied or be giving third party without Hallgruppen's consent

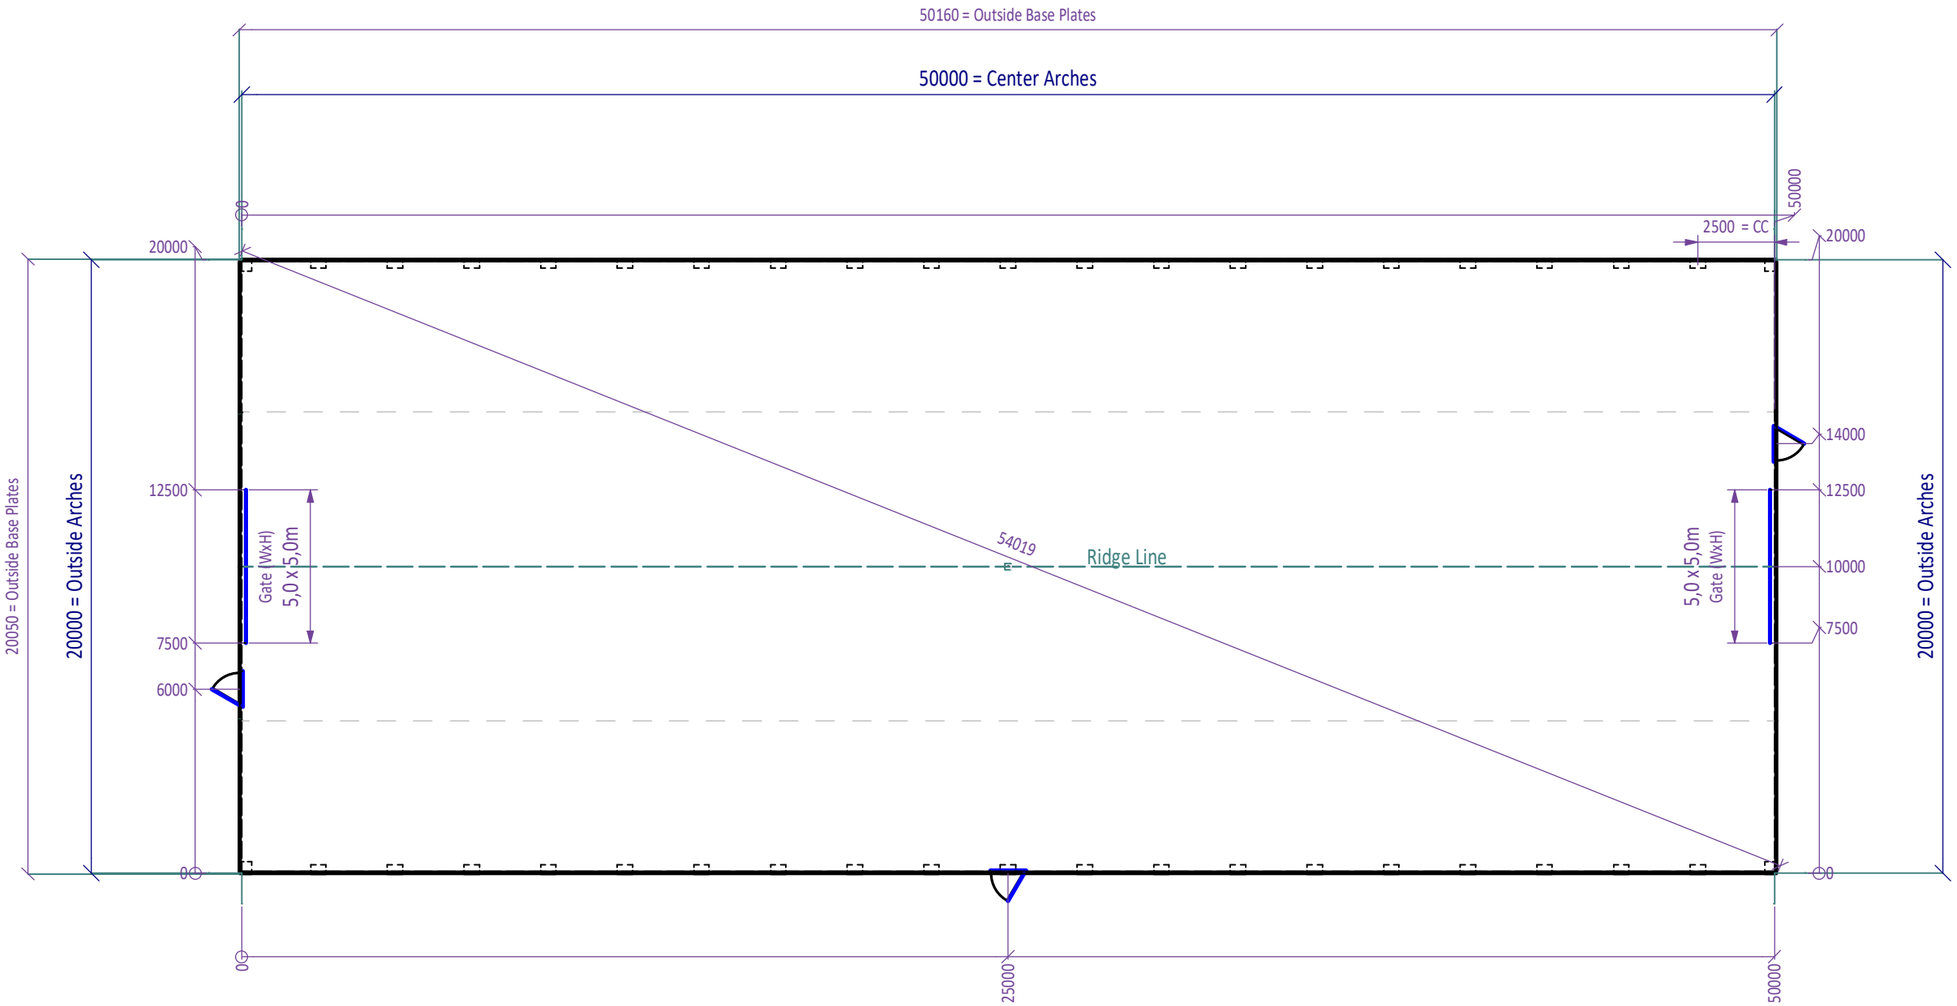

Rev Date:	26 / 1 / 2023
Rev By:	Torkil Tveter
CUSTOMER:	**Reno-Vest Bremnes AS**
ADDRESS:	
GNR / BNR:	

Title:
Sketch / Byggesakstegning / Bygglovsriting
HALL - MultiPitch 20-7 x 50m
PLAN

Drawing no:
HG20-7-BS

Sheets: 1 of 1

Rev no: **1**