
W = 20000 mm	*Outside Steel Width*
Wi = 17500 mm	*Inside Wall Width*
H = 9000 mm	*Outside Wall Height*
Hi = 8058 mm	*Inside Wall Height*
Hr = 10240 mm	*Inside Ridge Height*
Hs = 11518 mm	*Outside Steel Height*
F = 1250 mm	*Frame Work*

K1 = 12,0 deg	W1 = 9431 mm
K2 = 16,0 deg	Wf = 19300 mm

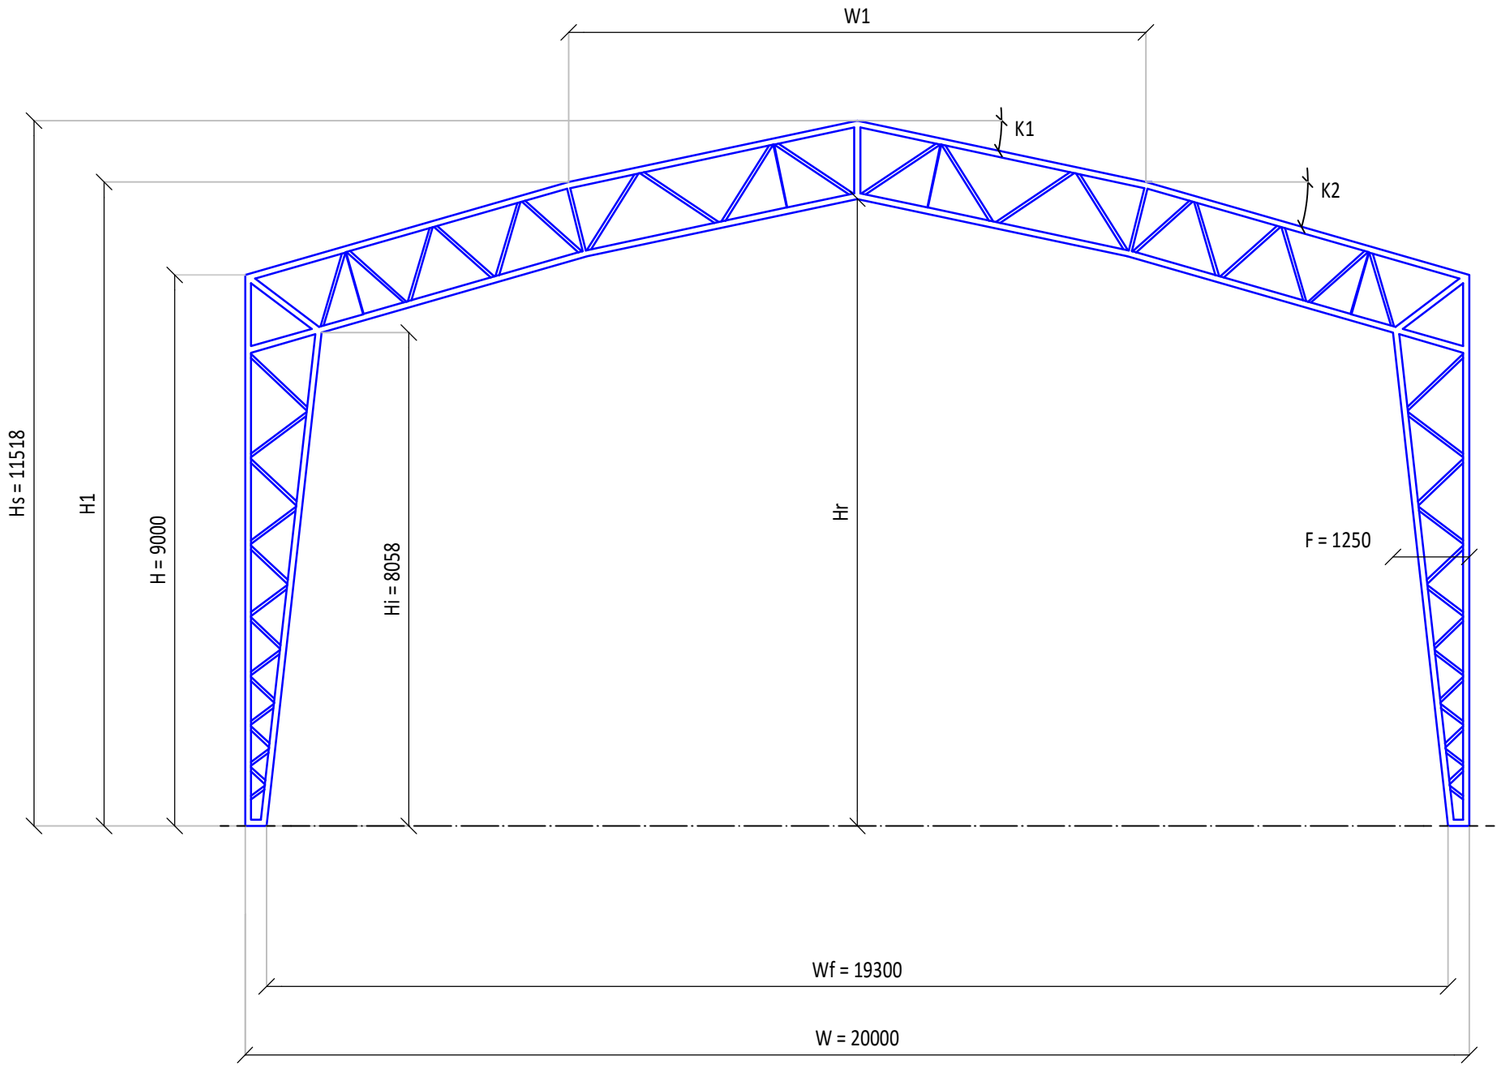

The drawing shall not be copied or be giving third party without Hallgruppen's consent

Rev Date:	4 / 9 / 2023
Rev By:	AFE
CUSTOMER:	
ADDRESS:	
GNR / BNR:	

HALLGRUPPEN

Title:
Byggesakstegning / Bygglovsriting
Arch Illustration: VX 20m /9m
Hallgruppen Steel

Drawing no:
VX20-9

Sheets: 1 of 1

Rev no: **1**

NOTE: This is an illustration drawing, minor changes to measurements may occur