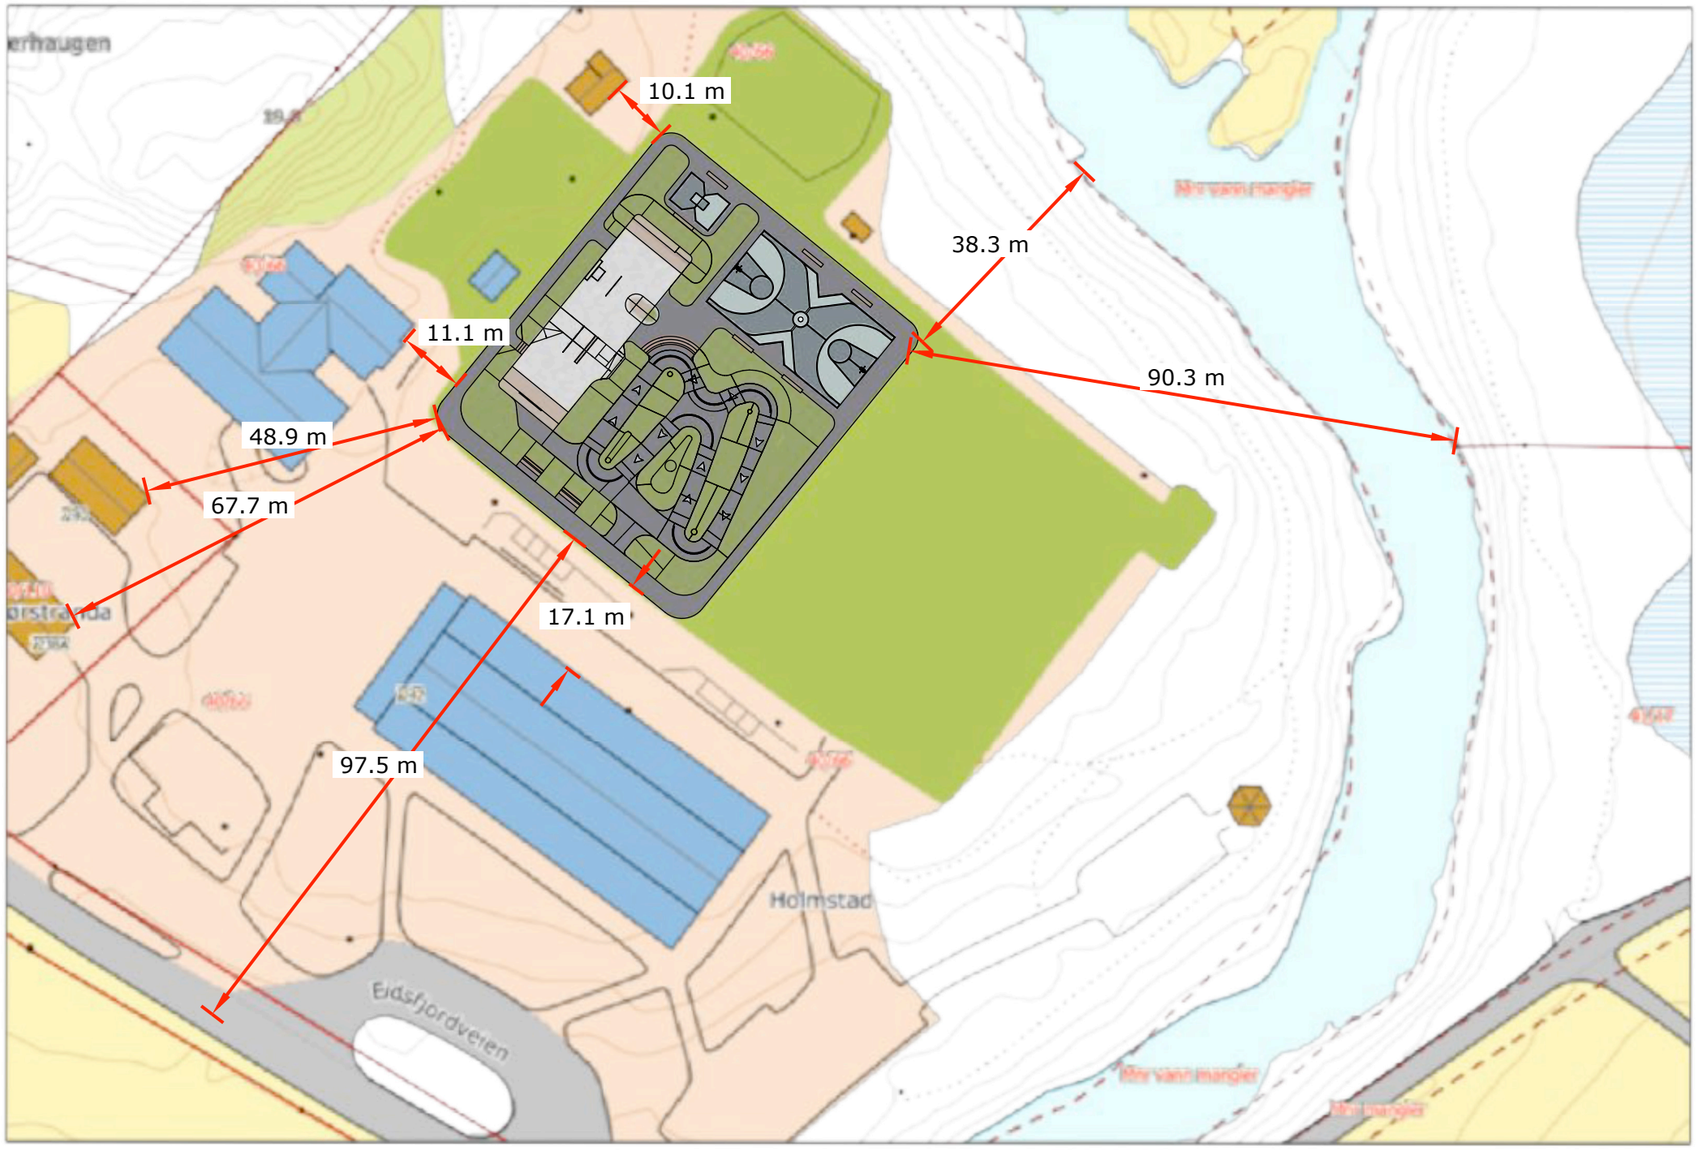


BETONGPARK

Betongpark Limited
Hackney Depot, 5 Sheep Lane, London, E8 4QS

All drawings and written material are the sole property of Betongpark Limited and may not be duplicated, published or used without express written consent. This drawing is not licensed for reuse. Copyright of this document remains with the designer.

LEGEND

PROJECT:
Sortland activity park

CLIENT:

SCALE AT A3: 1:1000

DRAWN BY: BR

ISSUE:

CHECKED BY: DA

REVISION:


REV. DRAWN BY:

REV. ISSUE:

REVISION NOTES:

DESCRIPTION

SHEET NAME:
S01- Situation Plan

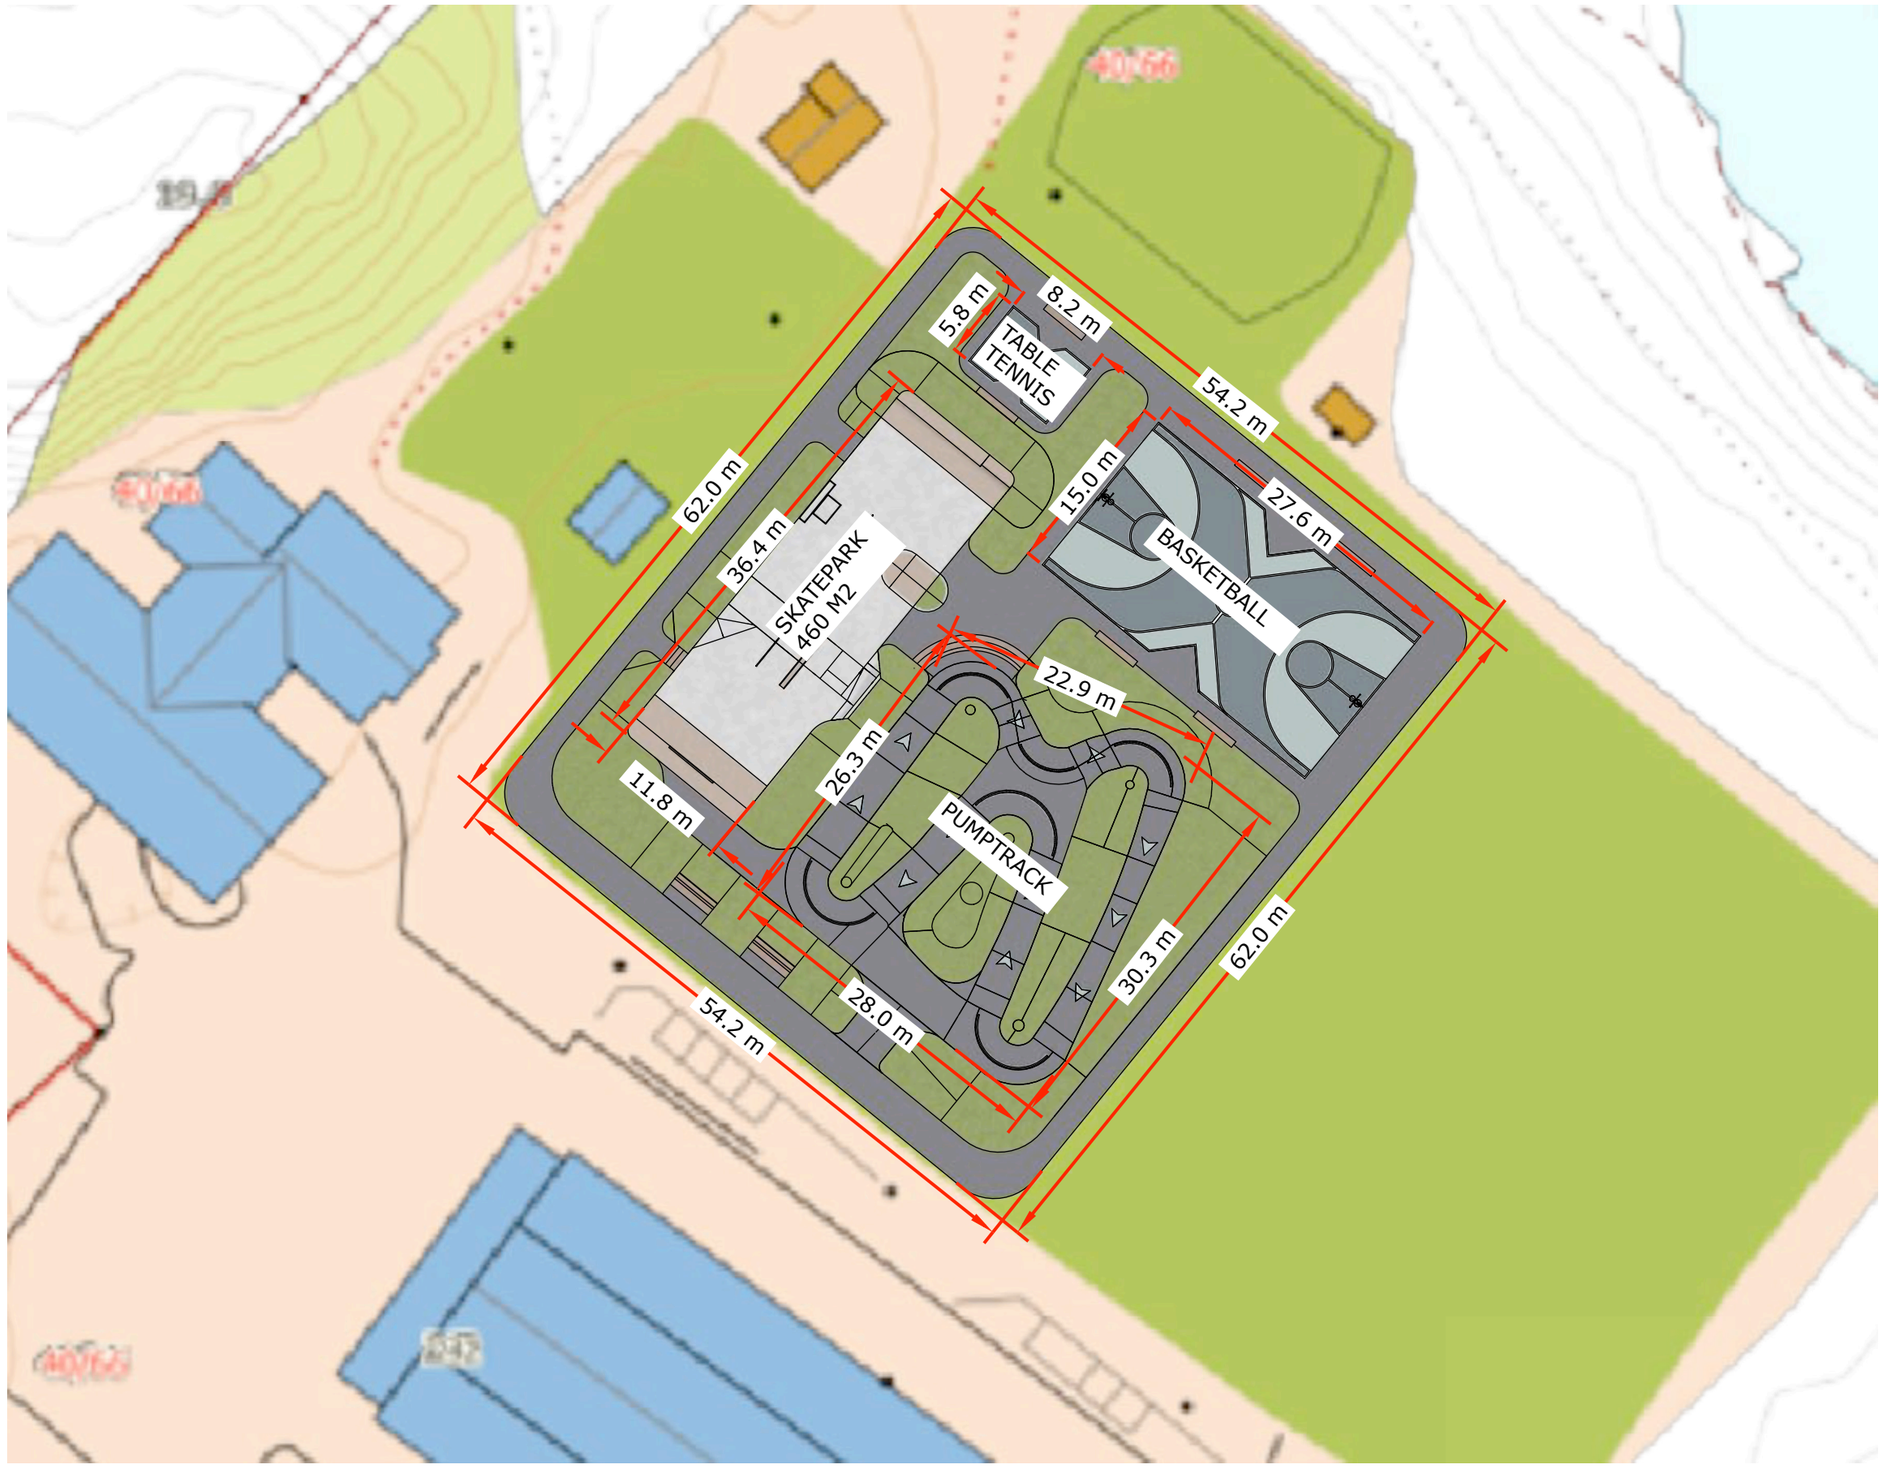

BETONGPARK

Betongpark Limited
Hackney Depot, 5 Sheep Lane, London, E8 4QS

All drawings and written material are the sole property of Betongpark Limited and may not be duplicated, published or used without express written consent. This drawing is not licensed for reuse. Copyright of this document remains with the designer.

LEGEND

PROJECT:
Sortland activity park

CLIENT:

SCALE AT A3: 1:500

DRAWN BY: BR

ISSUE:

CHECKED BY: DA

REVISION:


REV. DRAWN BY:

REV. ISSUE:

REVISION NOTES:

DESCRIPTION

SHEET NAME:
S02- Outer dimensions

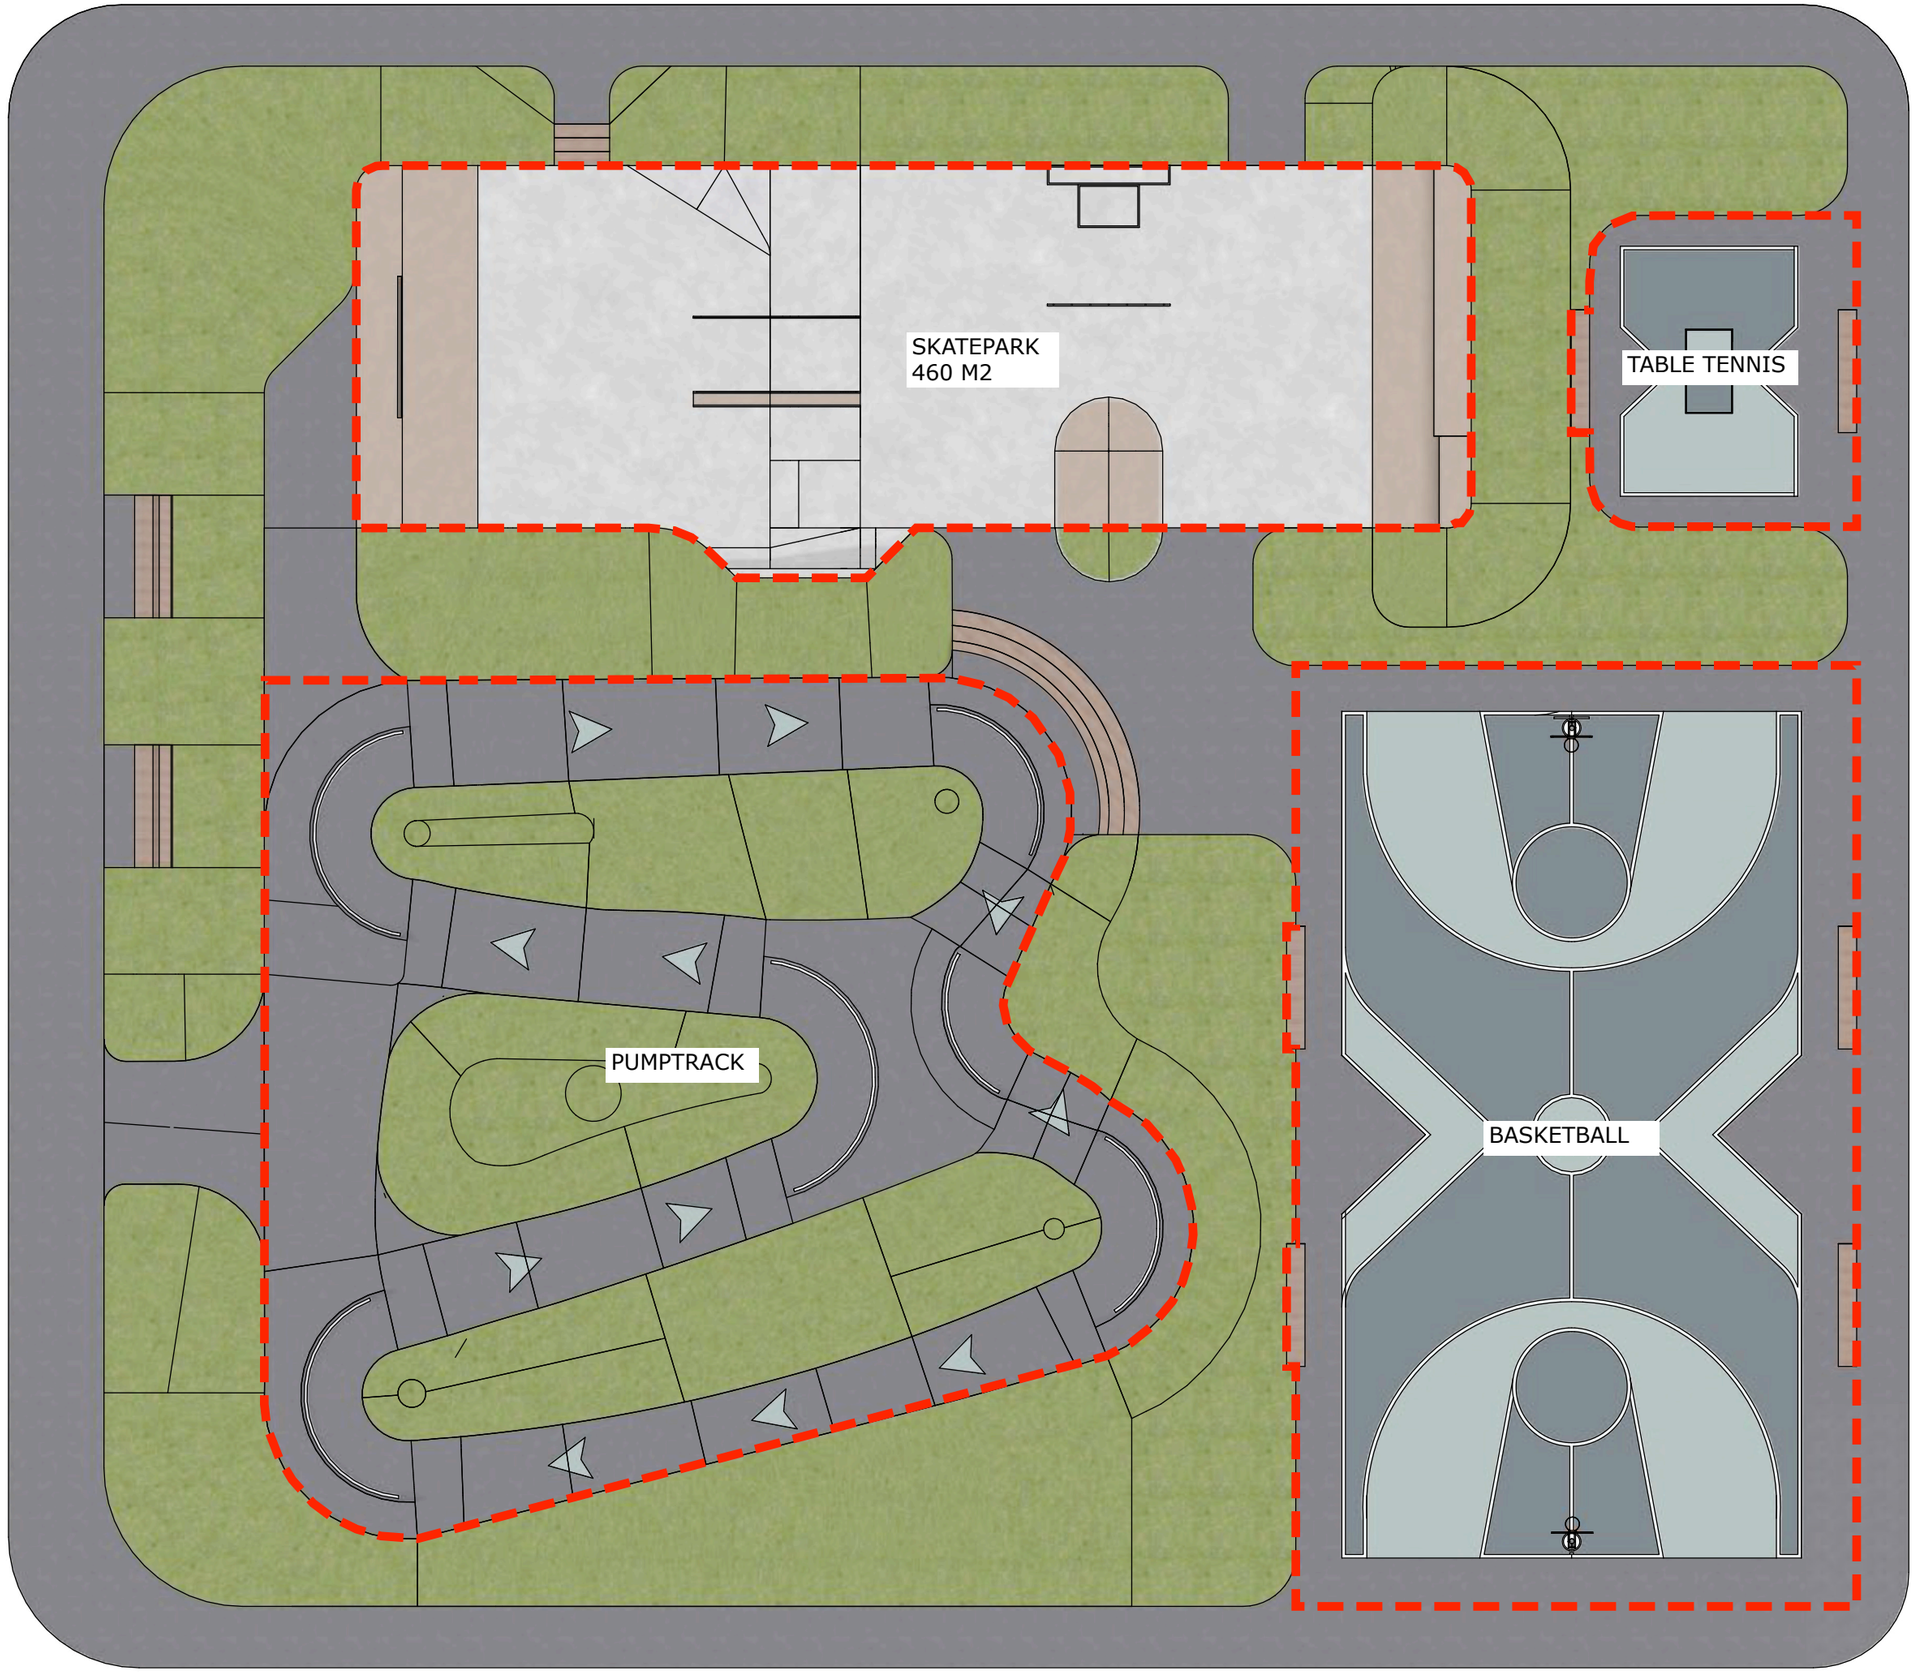

Betongpark Limited
Hackney Depot, 5 Sheep Lane, London, E8 4QS

All drawings and written material are the sole property of Betongpark Limited and may not be duplicated, published or used without express written consent. This drawing is not licensed for reuse. Copyright of this document remains with the designer.

LEGEND

PROJECT:
Sortland activity park

CLIENT:

SCALE AT A3: 1:200

DRAWN BY: BR

ISSUE:

CHECKED BY: DA

REVISION:


REV. DRAWN BY:


REV. ISSUE:

REVISION NOTES:


DESCRIPTION

SHEET NAME:
S03- Zoning plan

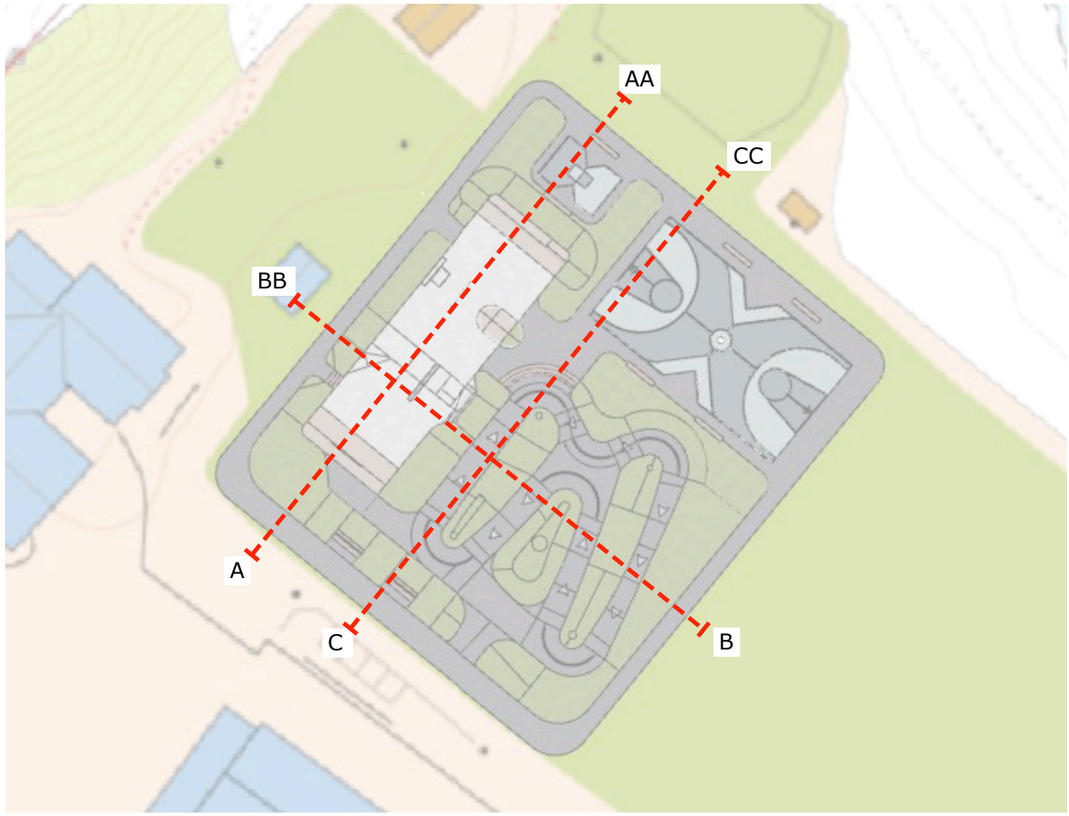


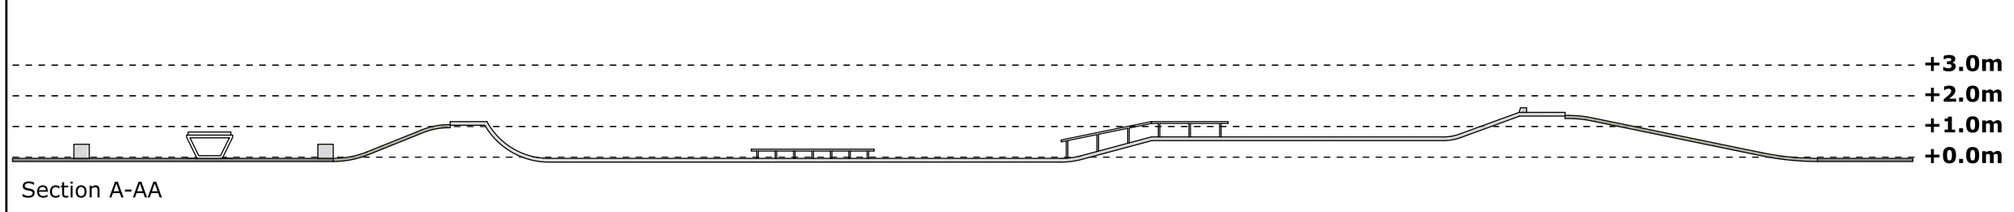

Section A-AA

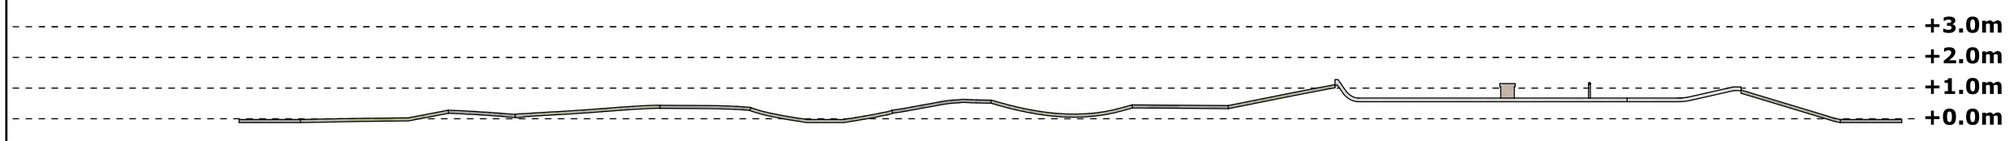

Section B-BB

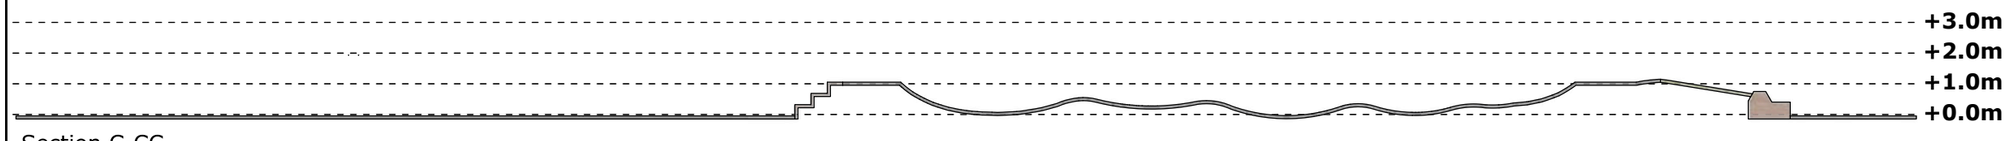

Section C-CC

Betongpark Limited
Hackney Depot, 5 Sheep Lane, London, E8 4QS

All drawings and written material are the sole property of Betongpark Limited and may not be duplicated, published or used without express written consent. This drawing is not licensed for reuse. Copyright of this document remains with the designer.

LEGEND

PROJECT:
Sortland activity park

CLIENT:

SCALE AT A3: 1:200

DRAWN BY: BR

ISSUE:

CHECKED BY: DA

REVISION:

REV. DRAWN BY:

REV. ISSUE:

REVISION NOTES:

DESCRIPTION

SHEET NAME:
S04- Sections