


Mulighetsstudie


Detaljregulering Strand


12.12.2025









Strand Panorama AS

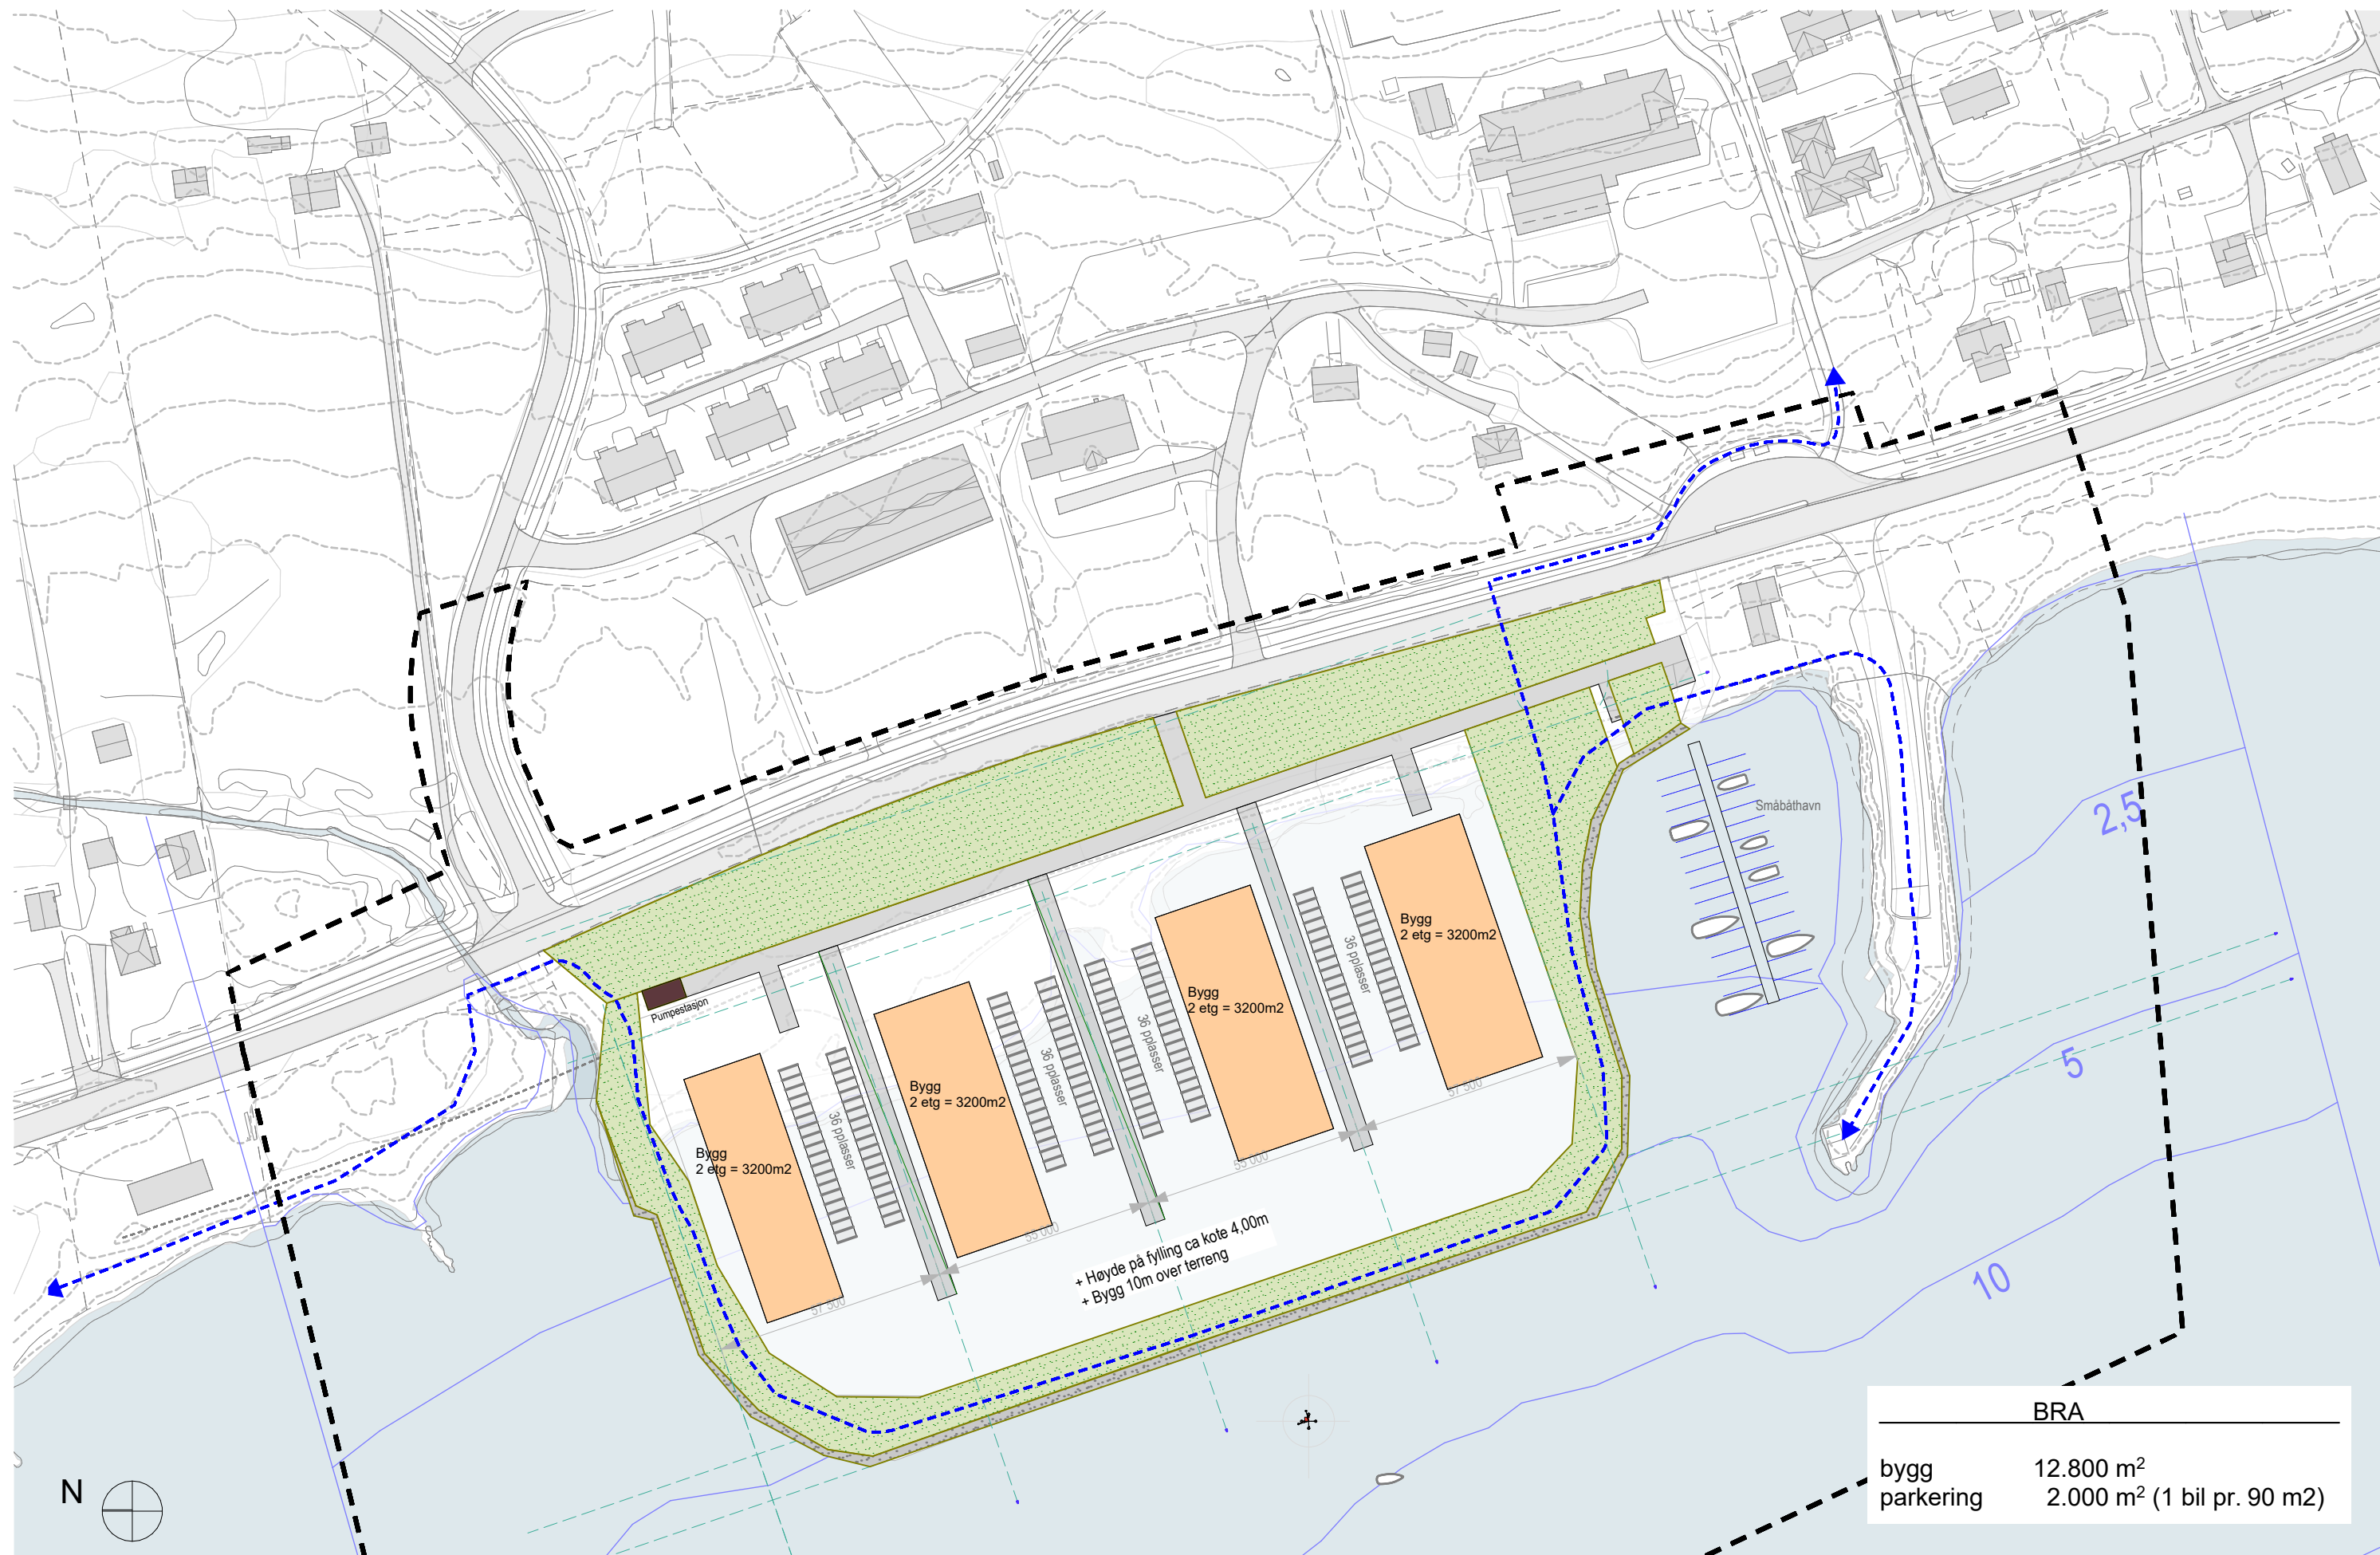

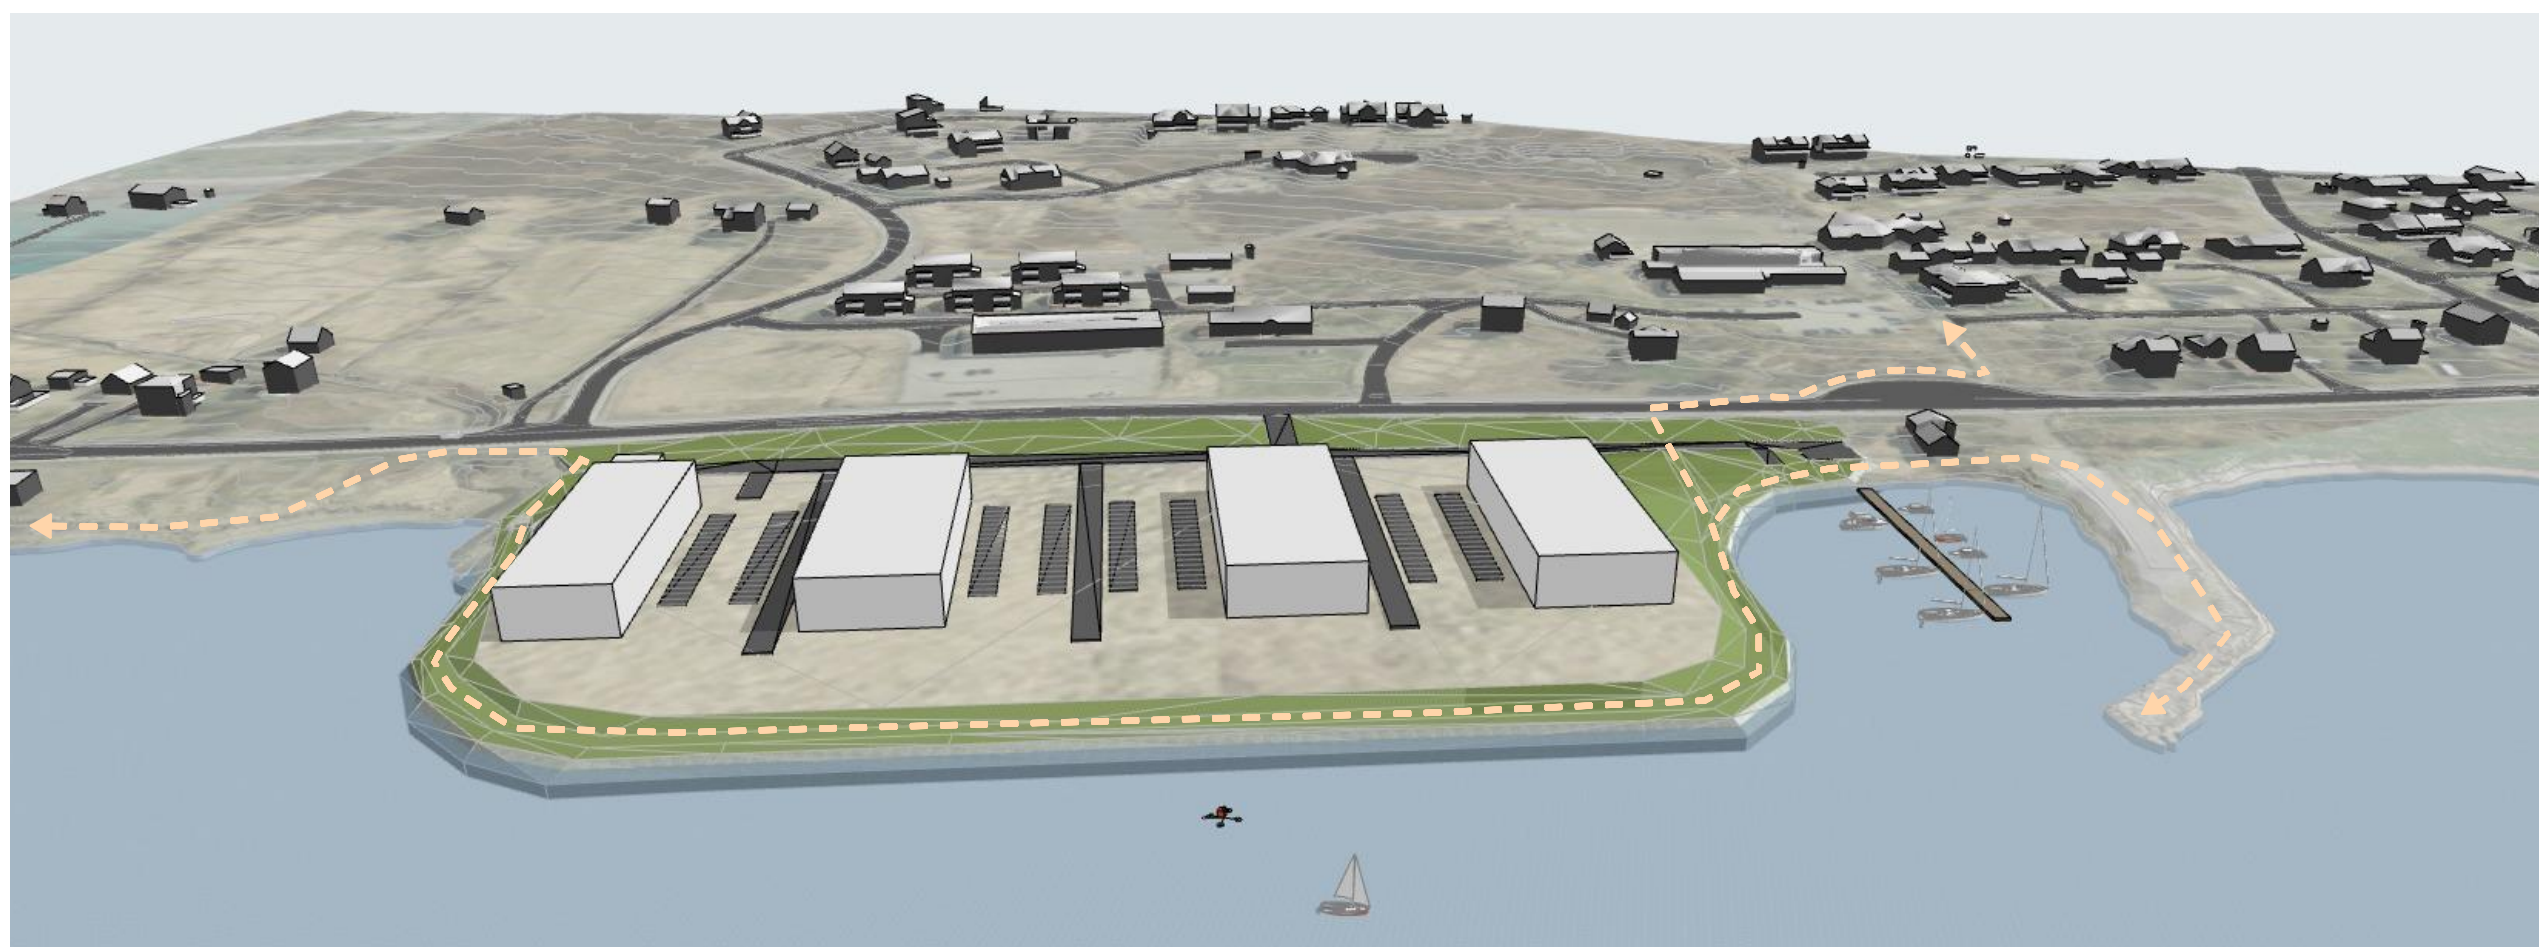

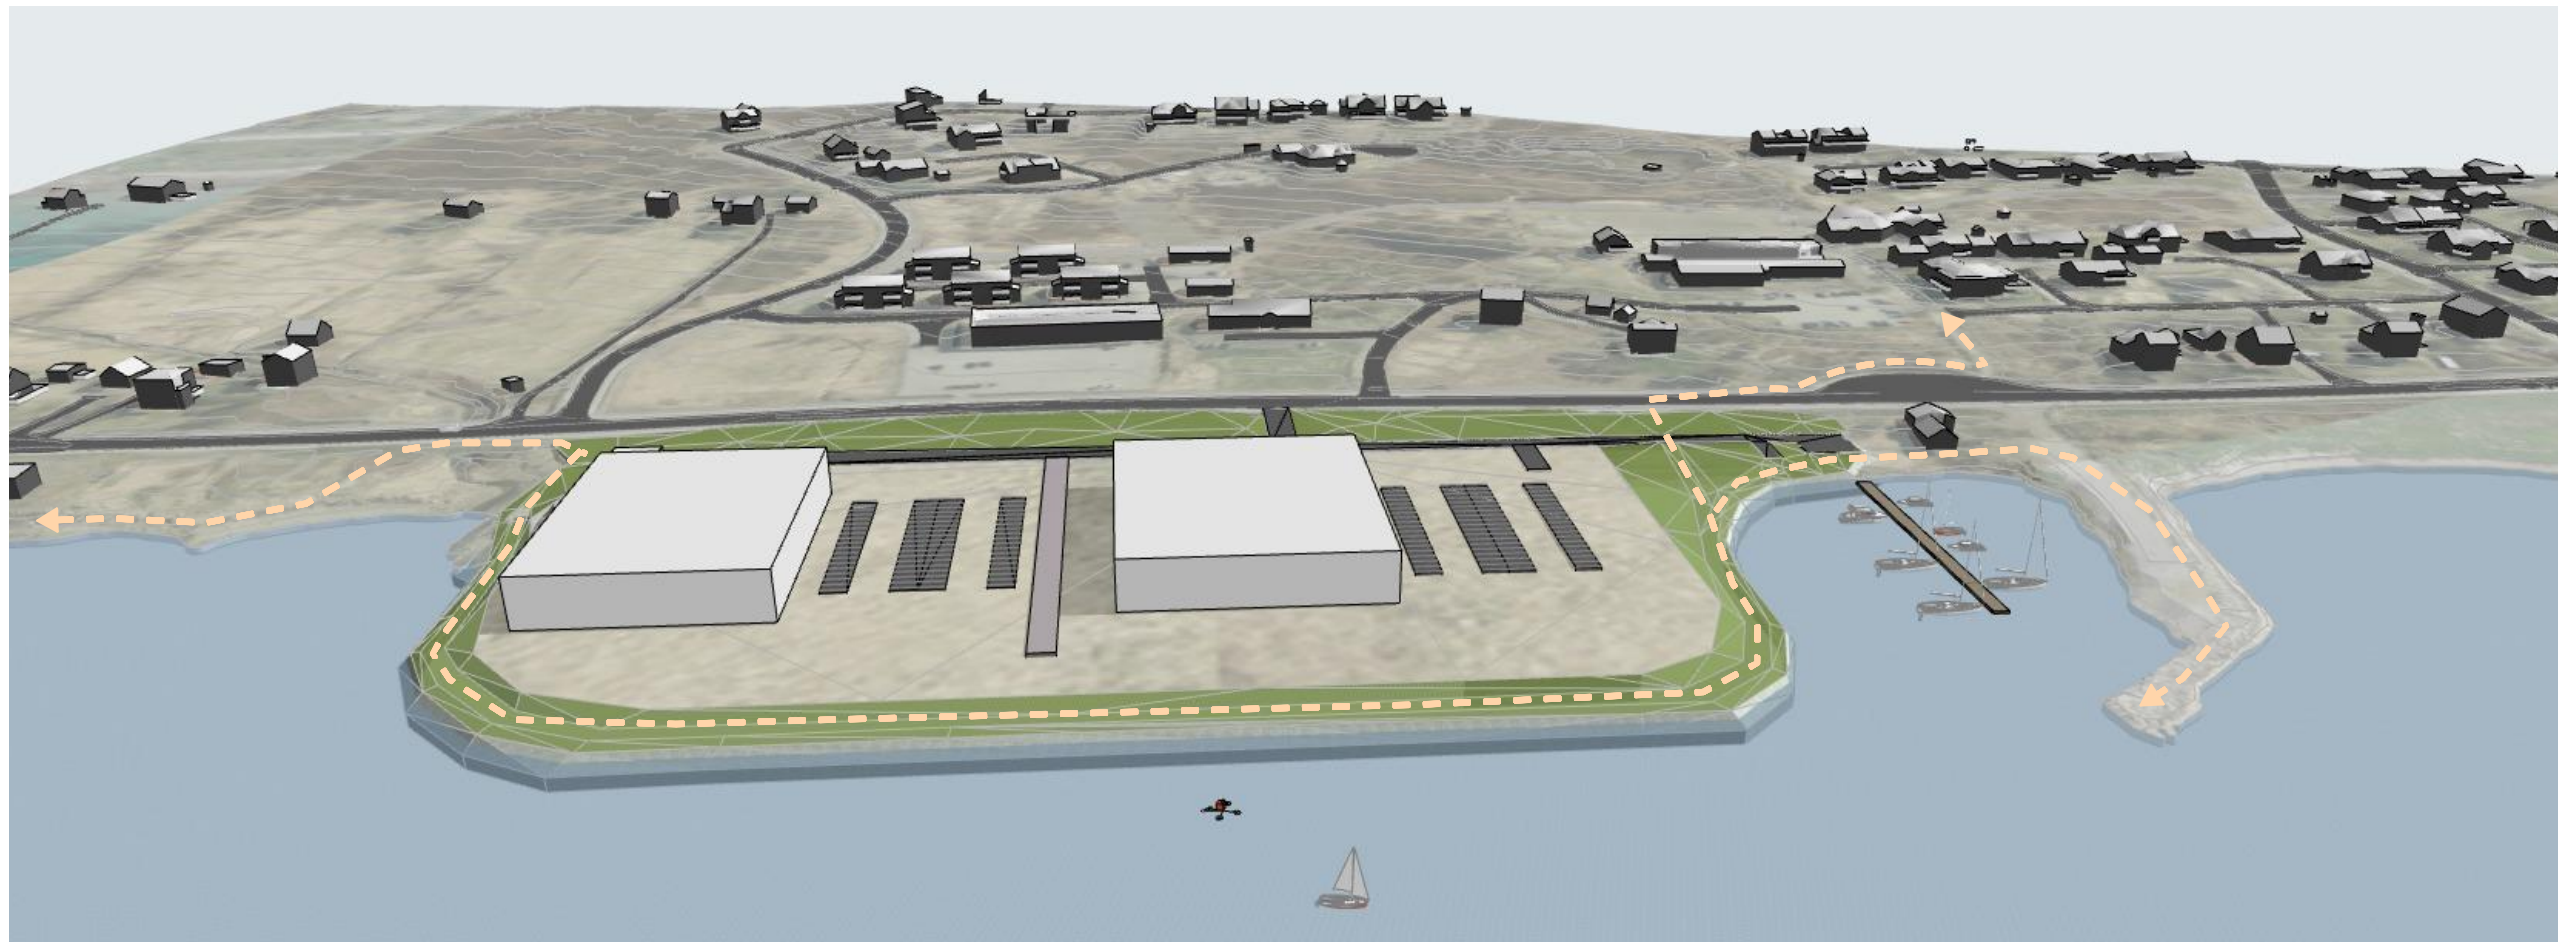

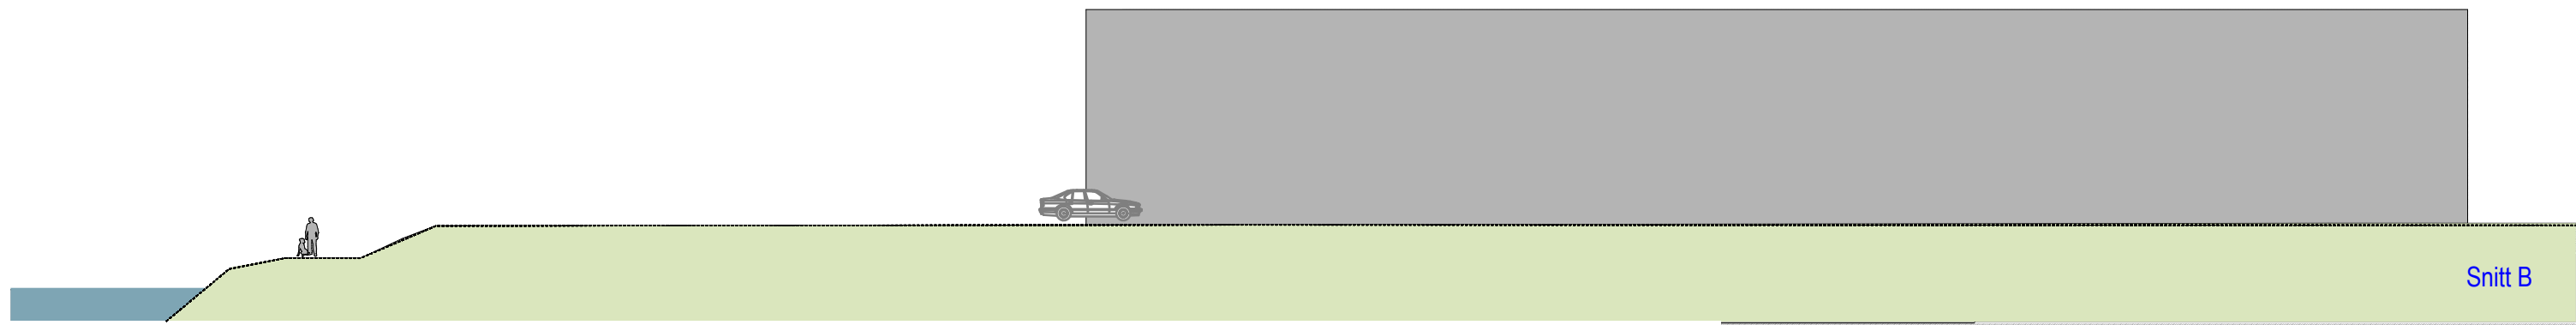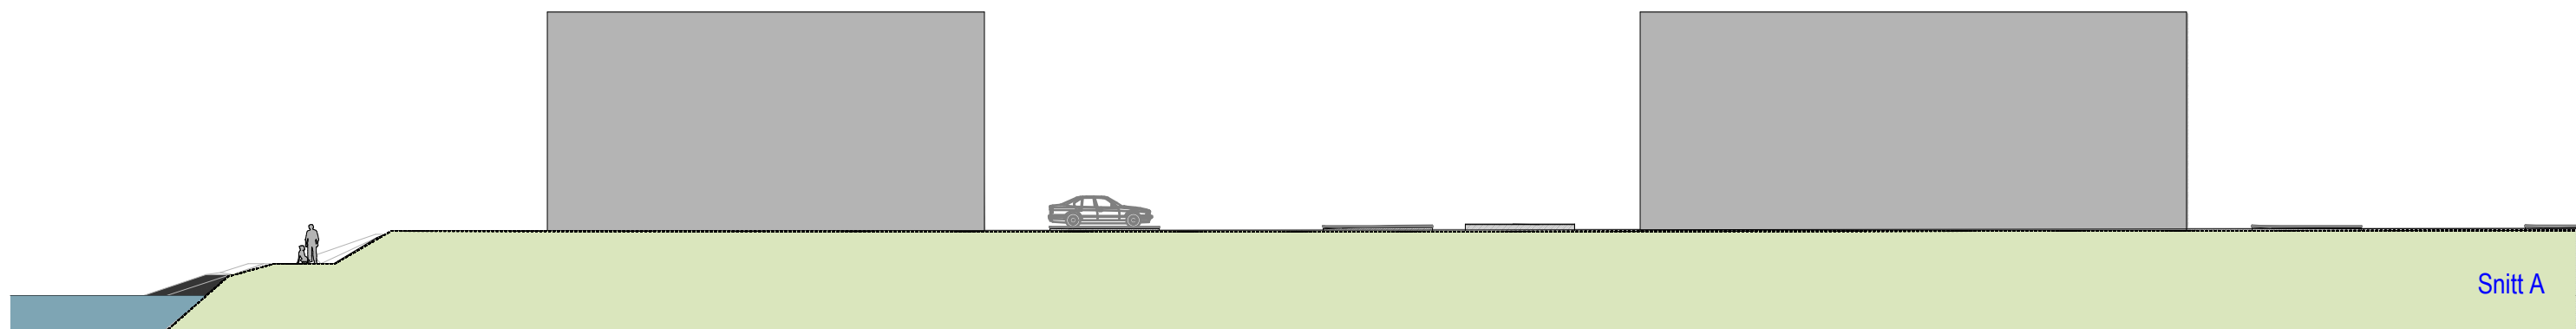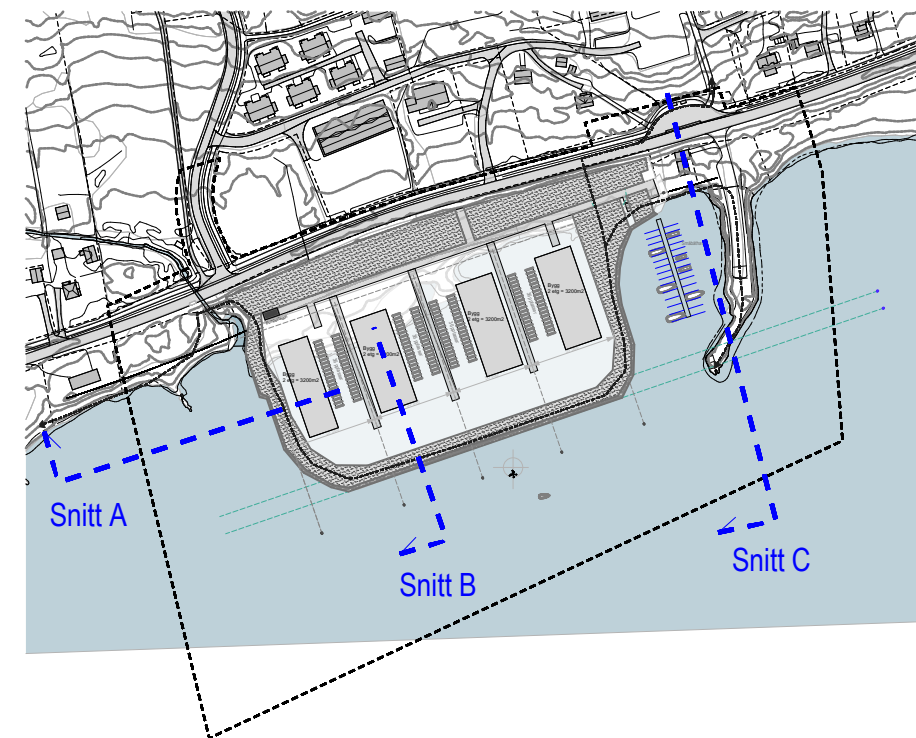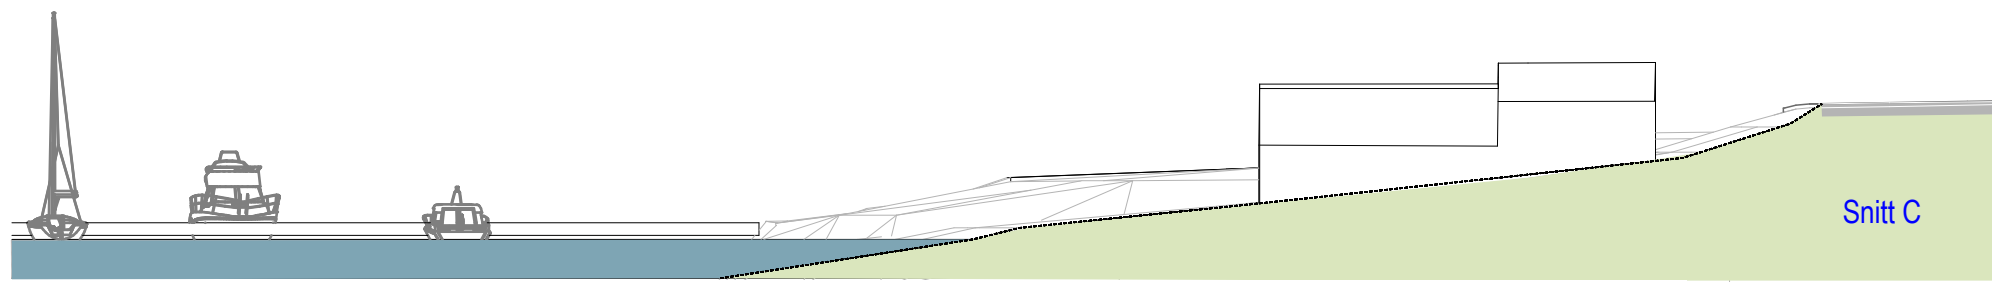

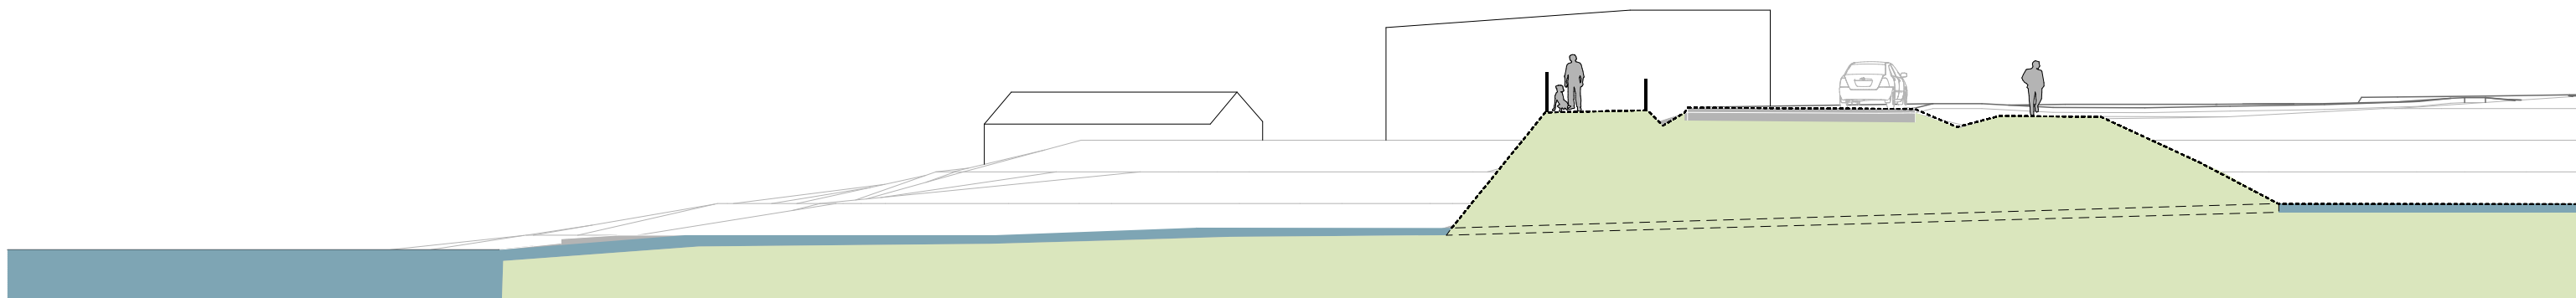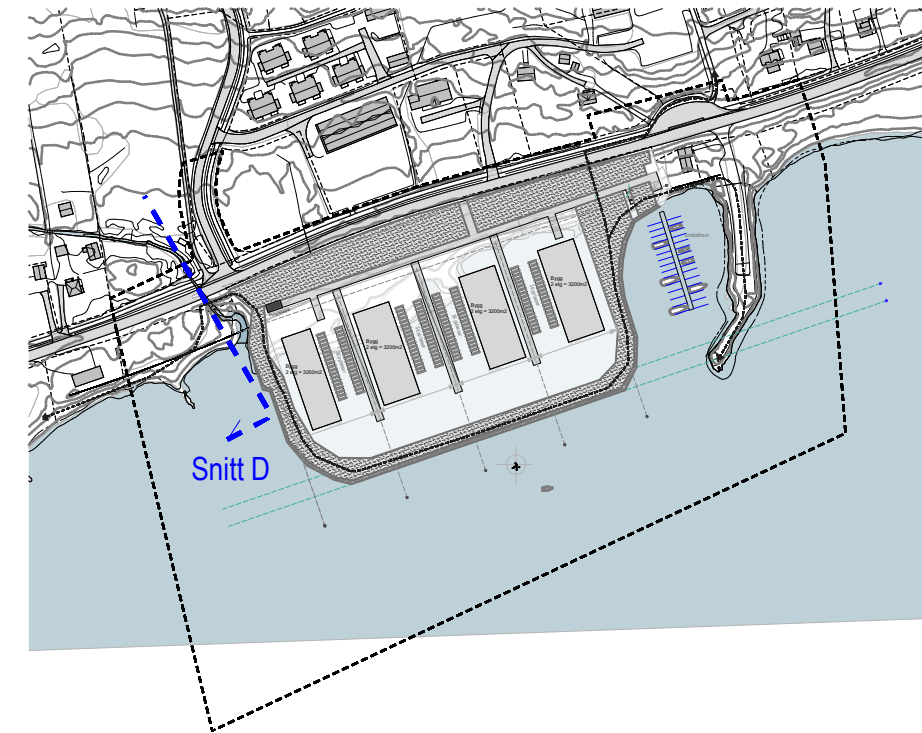

Snitt D