
The drawing shall not be copied, lent, given to third party without O.B.Wiik's consent.

NVS20x5x30 A SWE NVS20x5x50 A SWE

BEGGE HAR SAMME SNITT OG PROFIL

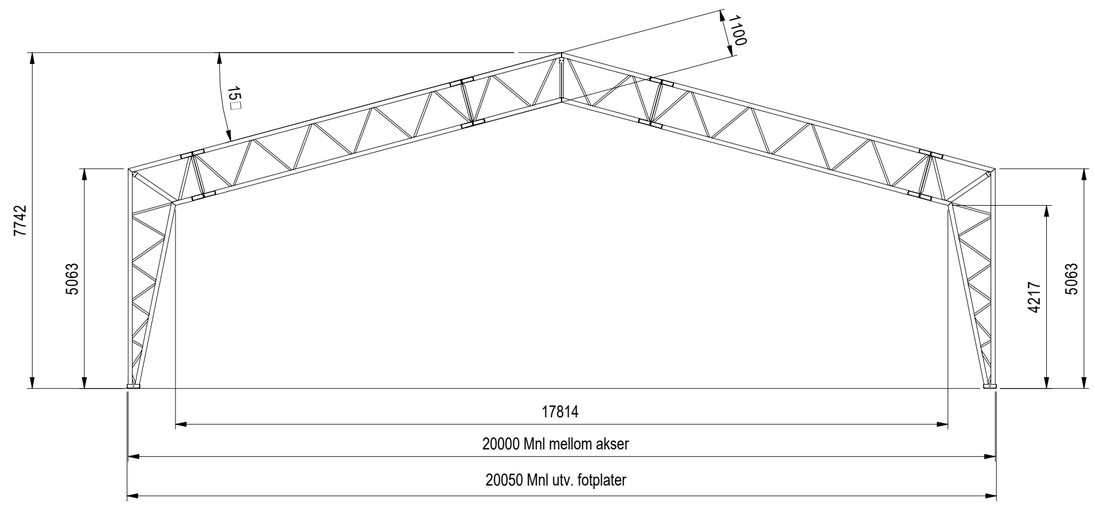

Rev no	Rev date	Reason for issue	Prepared by	Checked by
1	01.07.2016	Byggesakstegning	Lars Andersson	Hien

Tolerances in general in accordance with NS ISO 2768 - Medium

Notes:

Structural calculations:

Replaced by:

Replaces:

Scale: 1 :100

Tot weight:

Sheets: 2 av 4

Rev: 1

Drawing no: NVS20x5x30 A SWE NVS20x5x50 A SWE

Title: WiikHall, NVS20x5x30 m Tiltak: Melding ckers Sweden cker Strlngnls SNITT

O.B.Wiik - A3

Tiltakshaver/Prosjektnavn: Bergersen Utleie AS

Markveien Sortland

Gårdsnummer/Bruksnummer: 15/2323 15/2324

Tegningens innhold: Snitt Lagerhaller

Dato: 01.06.2023

Mål: 1:100

Sign. ØJ

Kontroll BS

SIVILINGENIØR SIBSAS BÅRD SØRENSEN AS
Postboks 28, 8455 Stokmarknes,
Tlf 76 16 07 90 Fax: 76 16 07 91, e-post: post@sibsas.no

Prosjektnummer: 11314 Tegningsnummer: 003 Rev: 0