
The drawing shall not be copied or be giving third party without Hallgruppen's consent

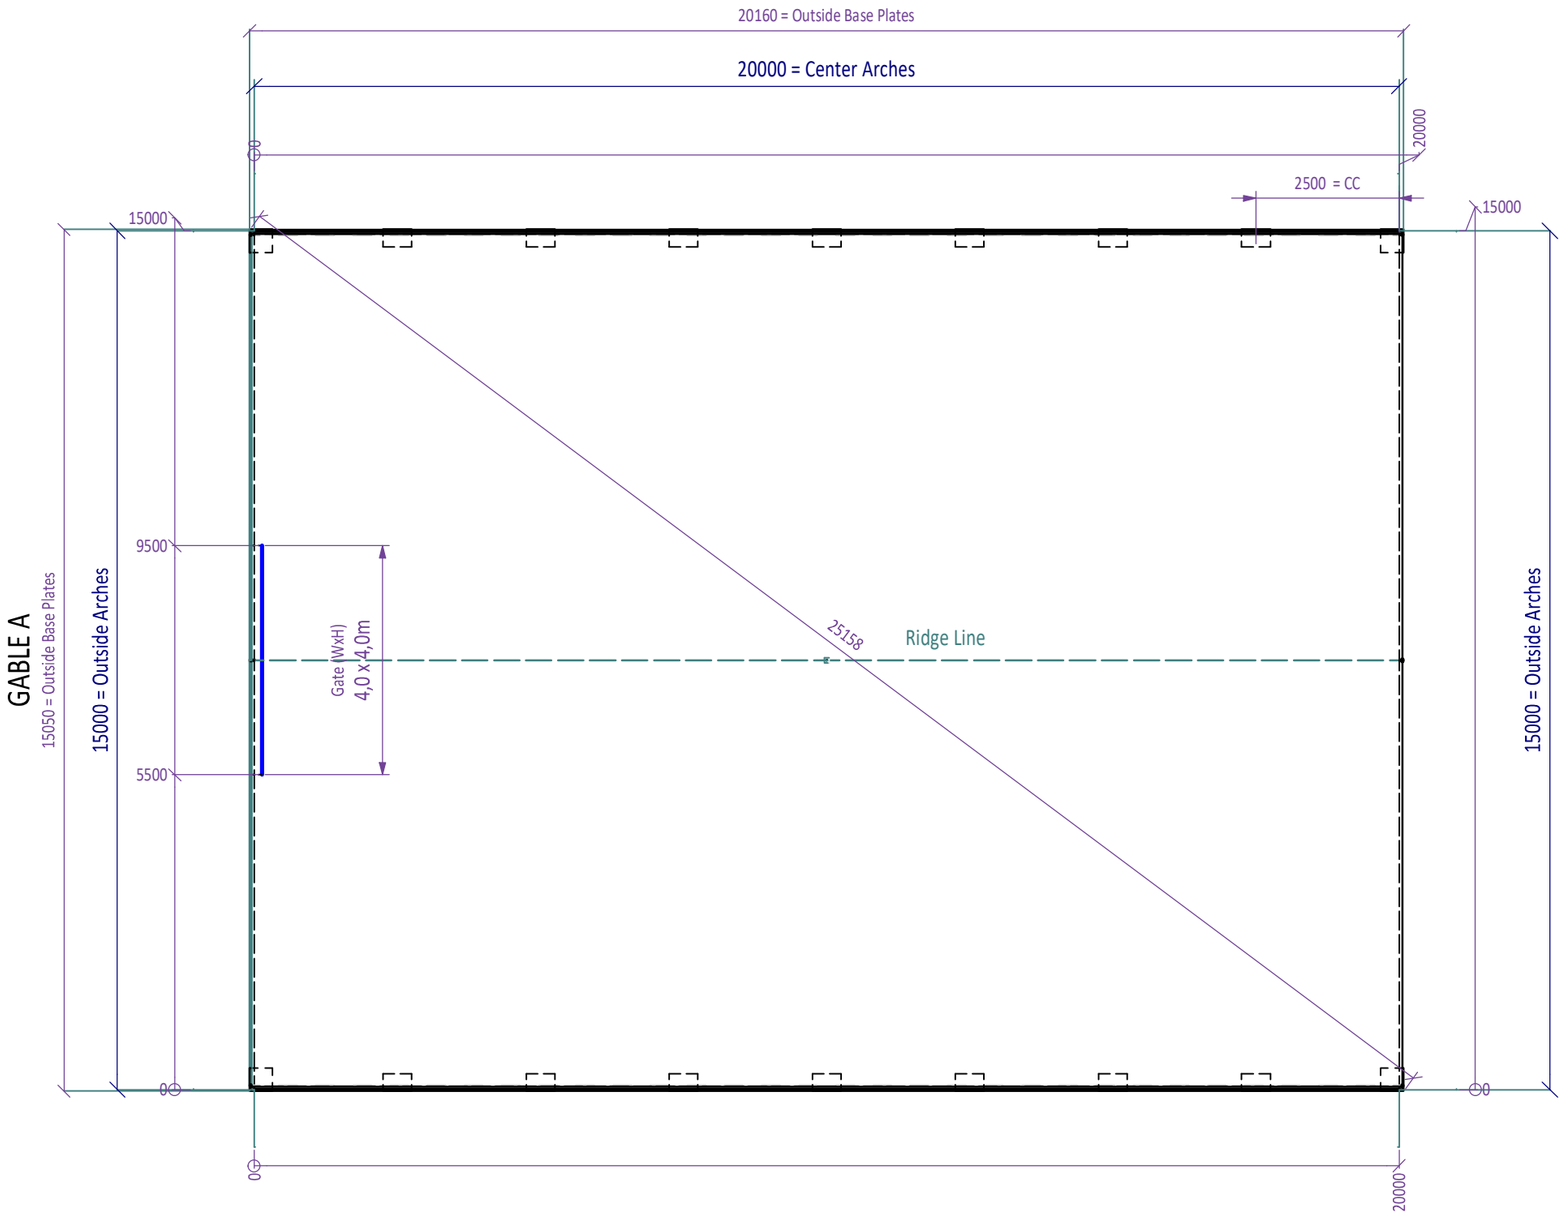

Rev Date:	9 / 6 / 2023
Rev By:	Torkil Tveter
CUSTOMER:	**KPT EIENDOM AS**
ADDRESS:	**Markveien 25, 8403 Sortland**
GNR / BNR:	

HALLGRUPPEN

Title:
Sketch / Byggesakstegning / Bygglovsriting
HALL - DuoPitch 15-4 x 20m
PLAN

Drawing no:
HG15-4-BS

Sheets:	Rev no:
1 of 1	**1**