


The drawing shall not be copied or be given to third party without Hallgruppen's consent

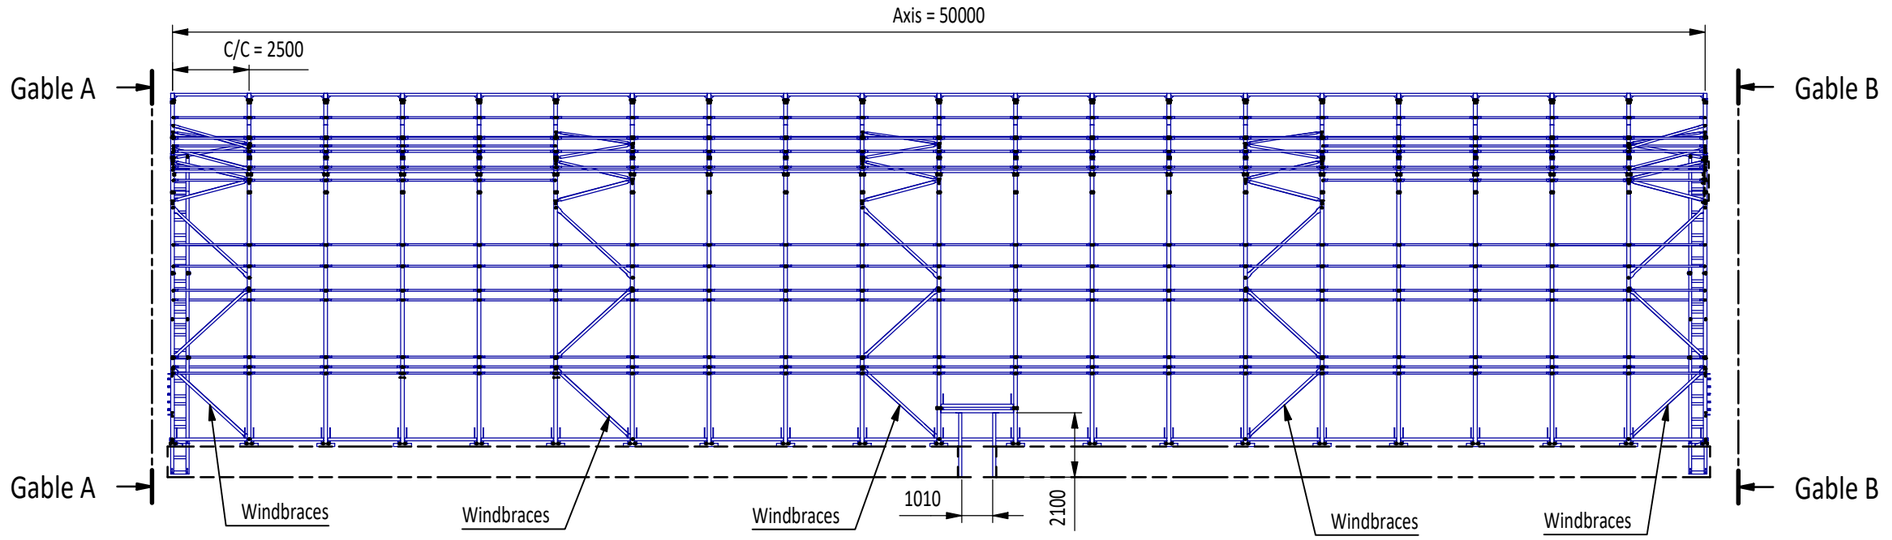

Gable A

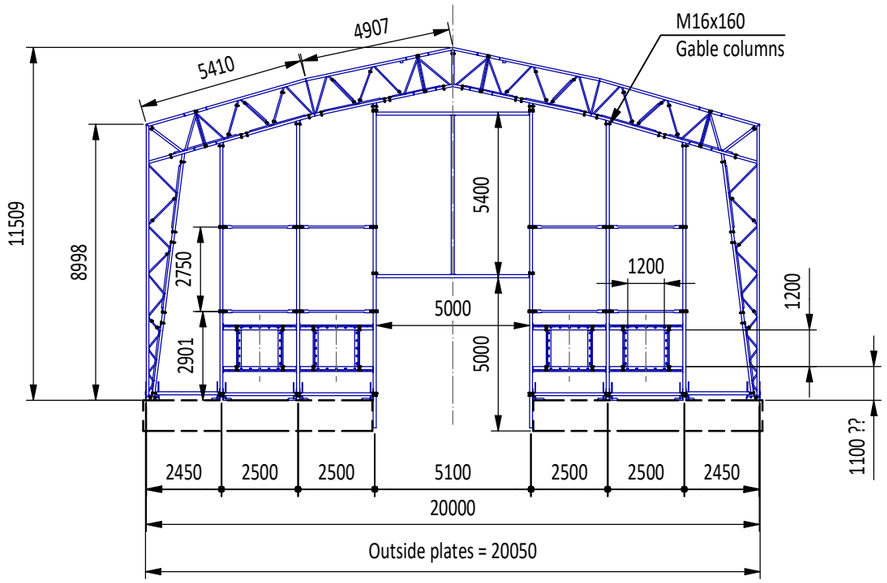

Gable B

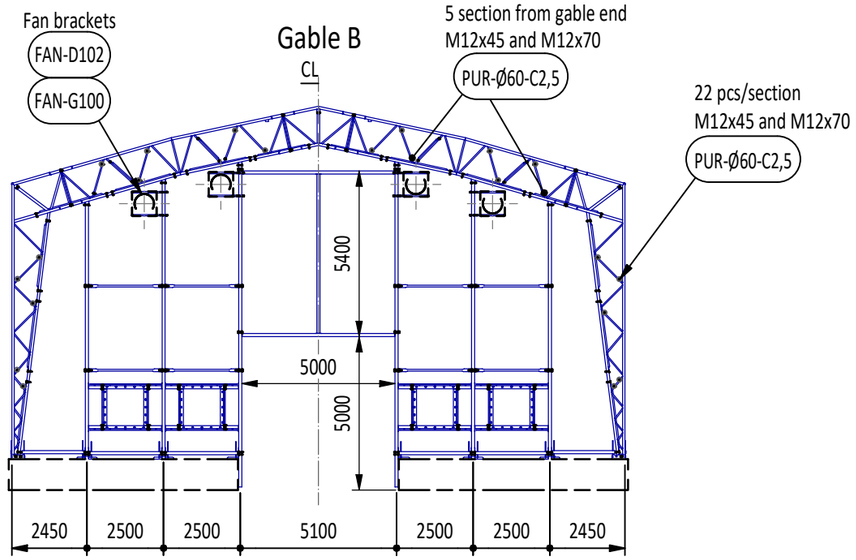

Notes:

WIDHT	HEIGHT	LENGTH	Gen. CC	FRAME	PROFILE
20 m	9 m	50 m	2,5 m	125 cm	RHS 120x80

HALLGRUPPEN

243120 Reno Vest - Plan


Purlins, gables, dimensions

HGK20-M243120


Sheets: 1 of 4

Rev no: **1**


The drawing shall not be copied or be given to third party without Hallgruppen's consent

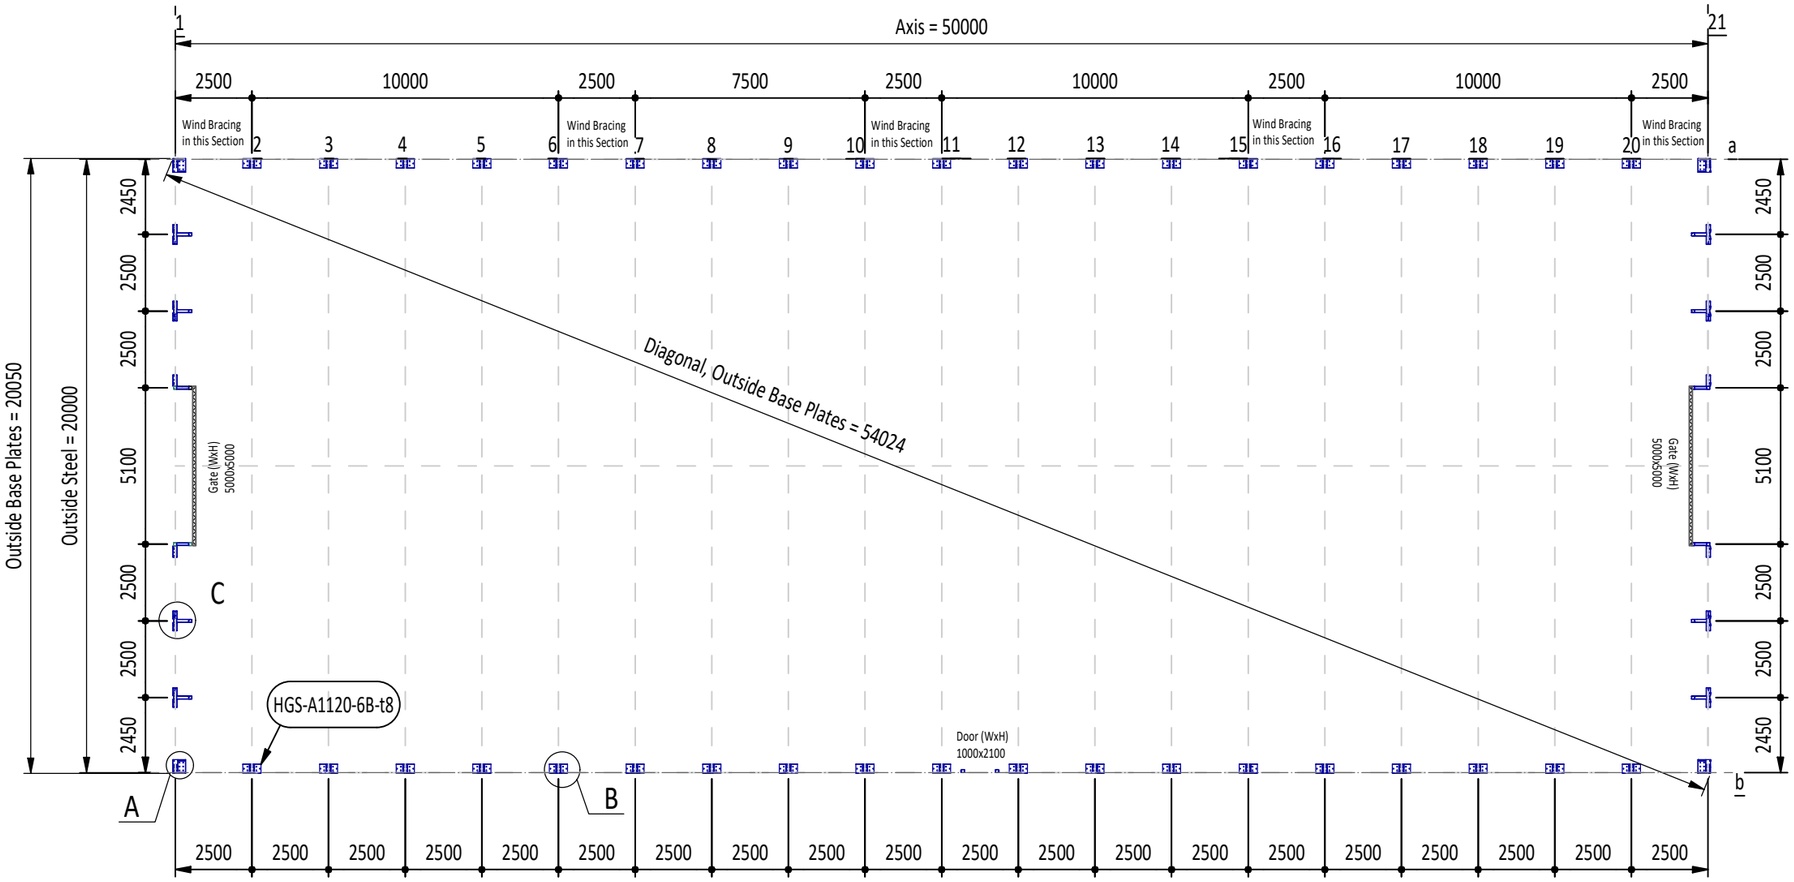


C
Baseplates for gable column

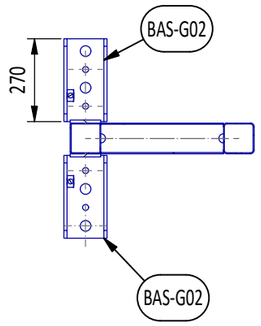

A
Corner baseplate

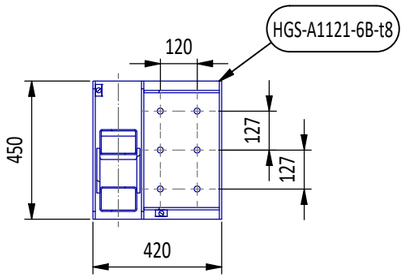

B
Lateral baseplate

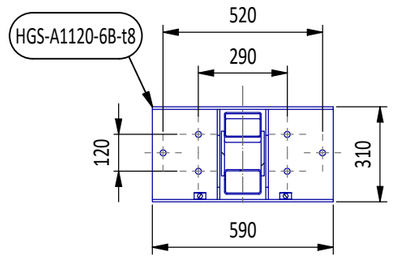

Rev	Rev date	Reason for issue	Rev by
1	29.08.2024	Info for assembling	HDV

Notes:

WIDHT	HEIGHT	LENGTH	Gen. CC	FRAME	PROFILE
20 m	9 m	50 m	2,5 m	125 cm	RHS 120x80

HALLGRUPPEN


243120 Reno Vest - Plan

HGK20-M243120

Sheets: 2 of 4

Rev no: 1

The drawing shall not be copied or be given to third party without Hallgruppen's consent

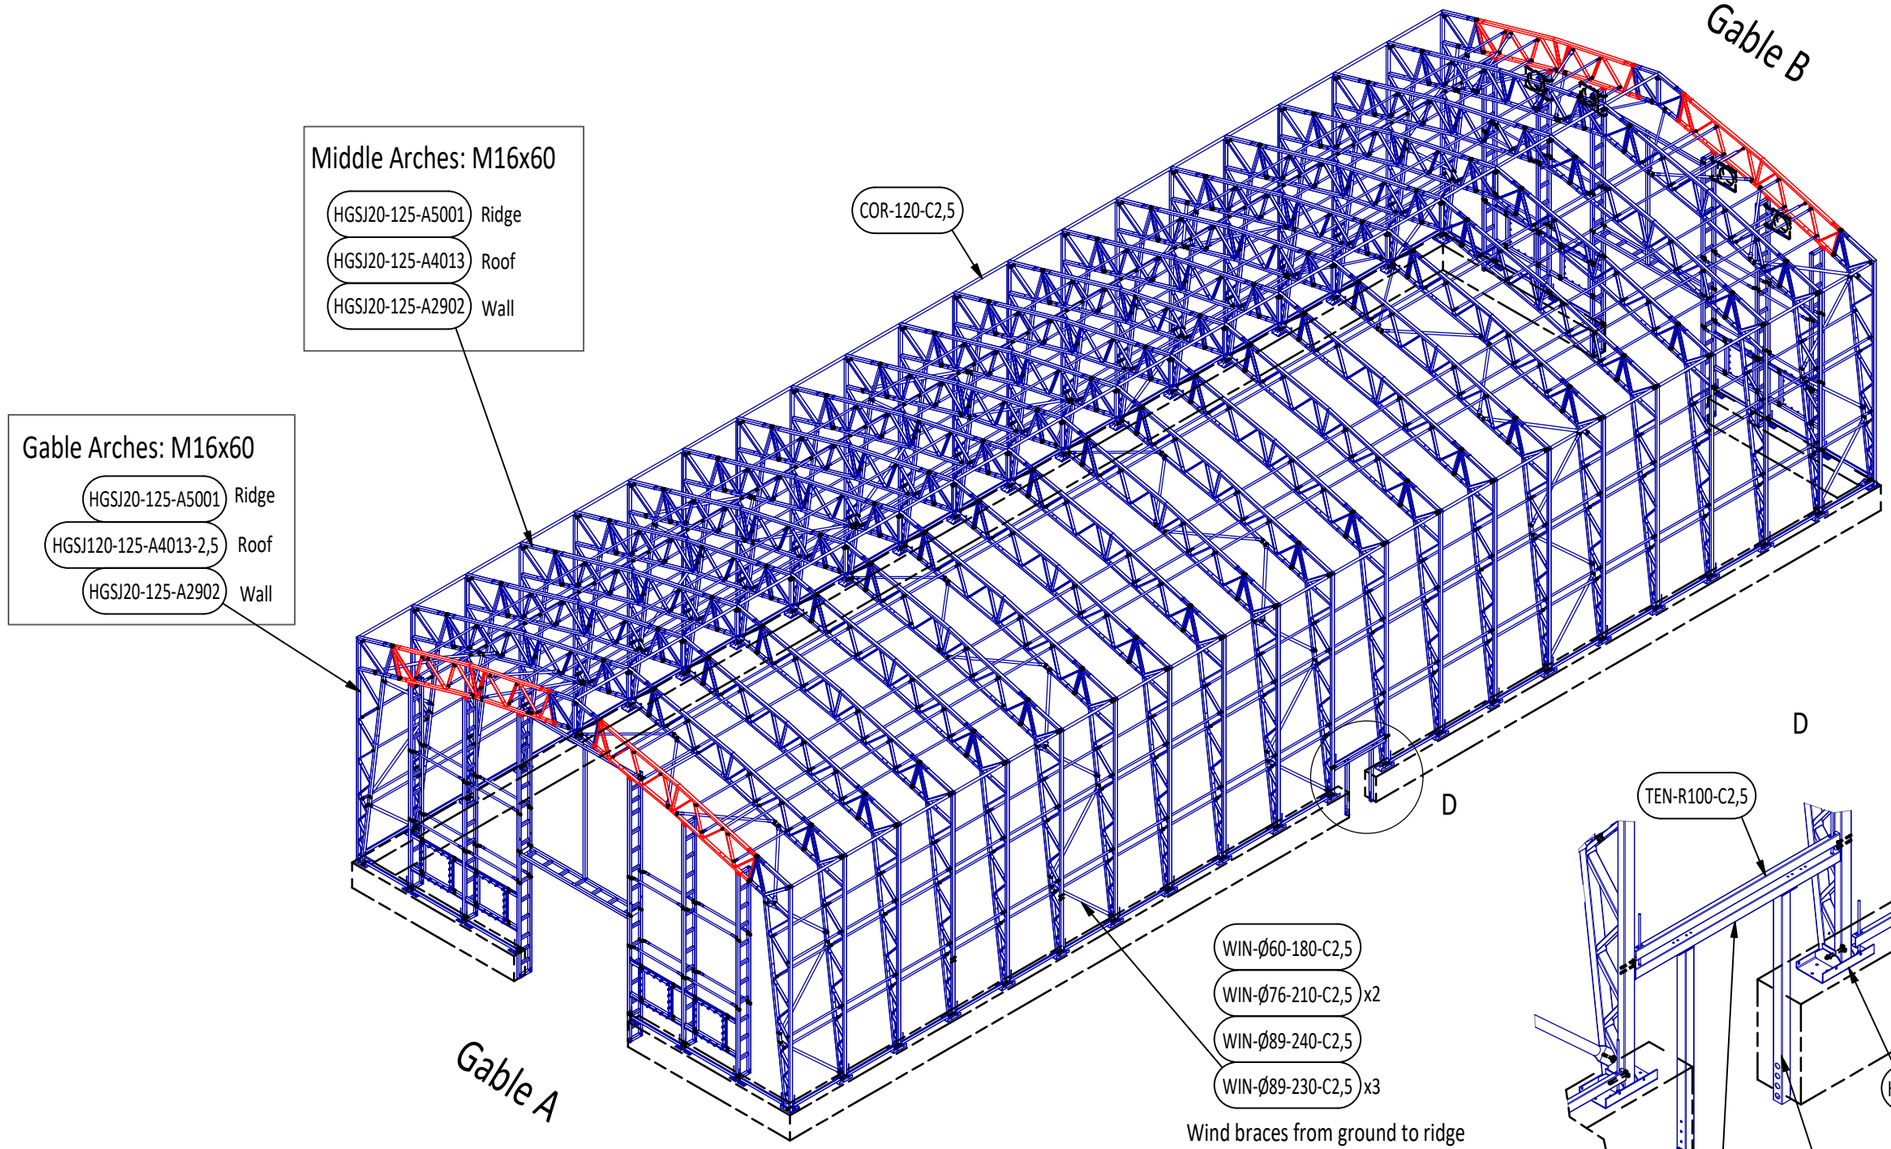

Notes:

WIDHT	HEIGHT	LENGTH	Gen. CC	FRAME	PROFILE
20 m	9 m	50 m	2,5 m	125 cm	RHS 120x80

HALLGRUPPEN

243120 Reno Vest - Plan


Elements

HGK20-M243120

Sheets: 3 of 4

Rev no: 1

The drawing shall not be copied or be given to third party without Hallgruppen's consent

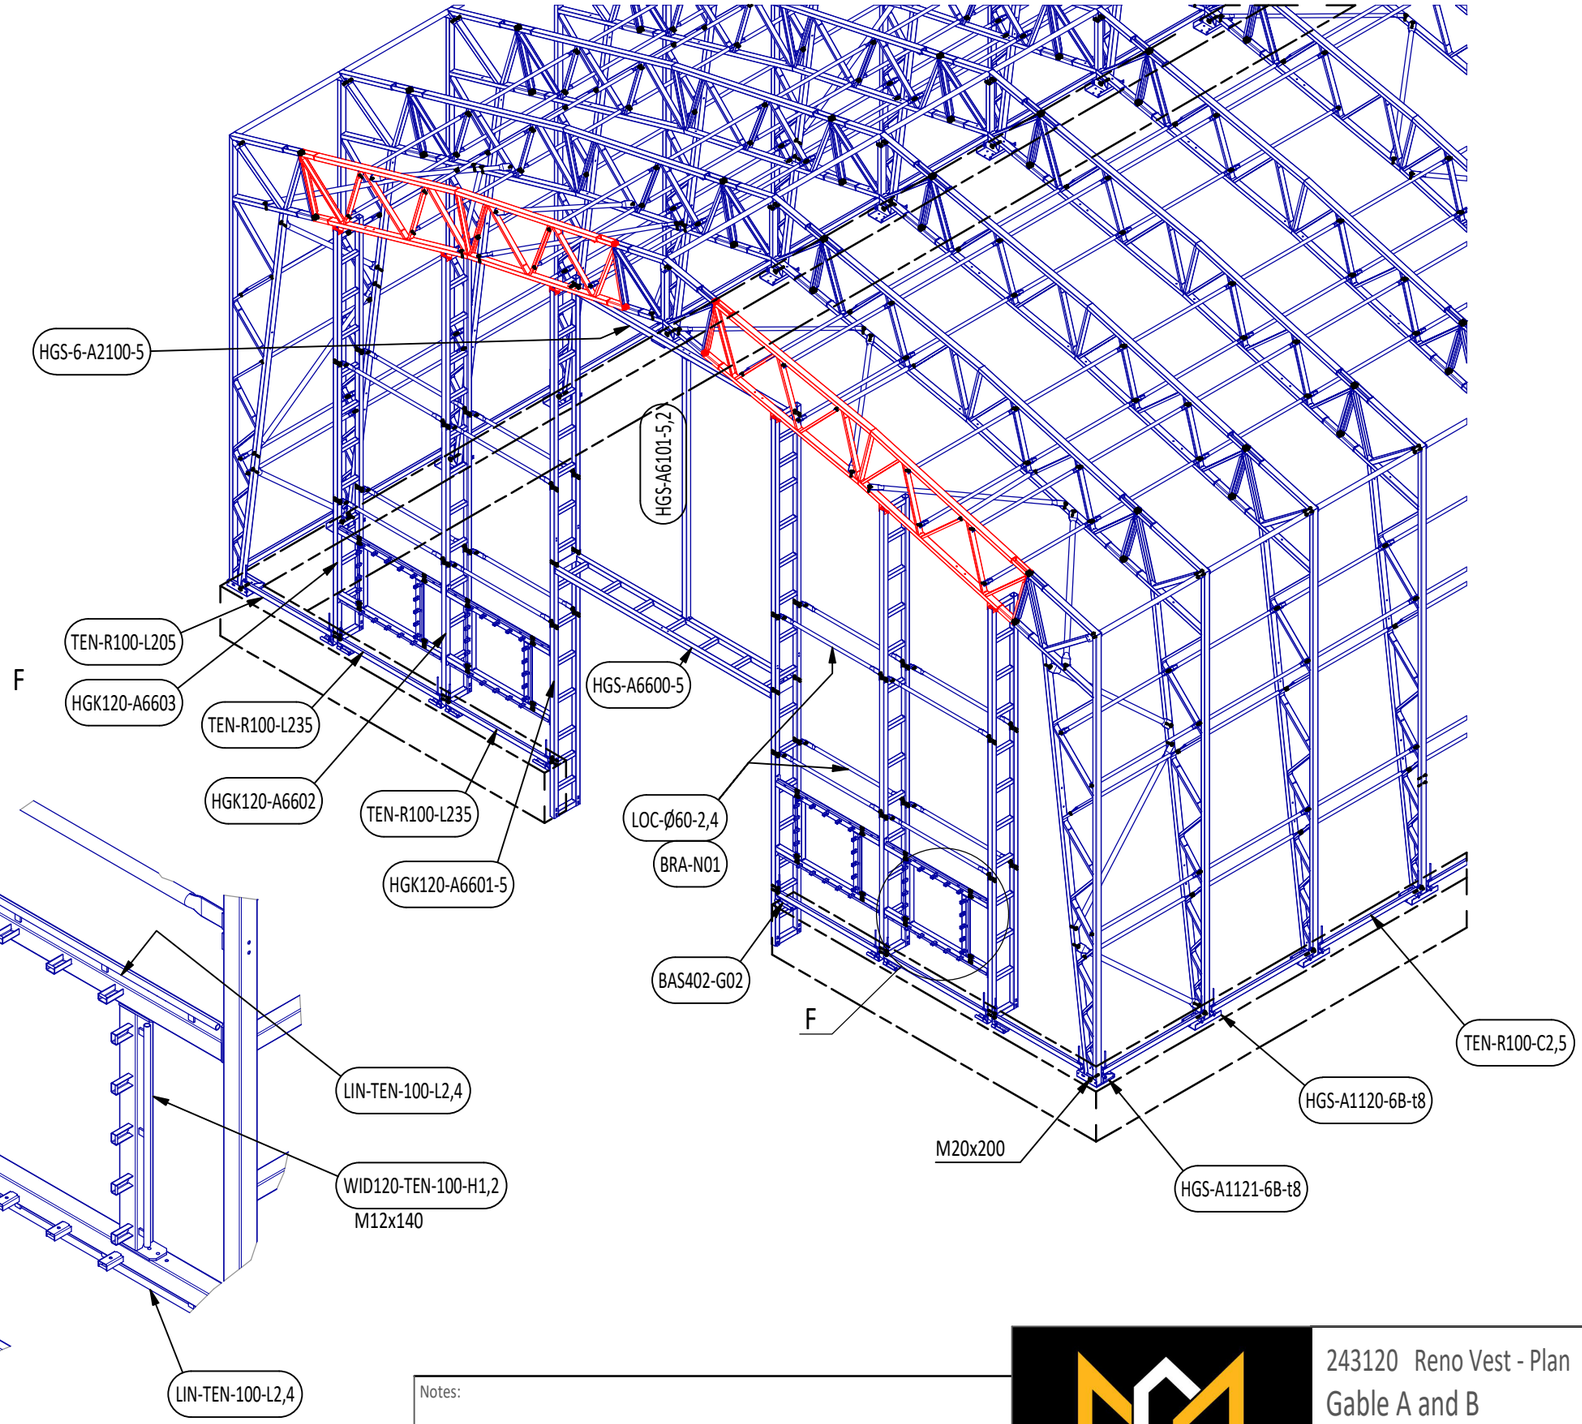

Notes:

WIDHT	HEIGHT	LENGTH	Gen. CC	FRAME	PROFILE
20 m	9 m	50 m	2,5 m	125 cm	RHS 120x80

HALLGRUPPEN

243120 Reno Vest - Plan

Gable A and B

HGK20-M243120

Sheets: 4 of 4

Rev no: 1